PLAN EPP109733

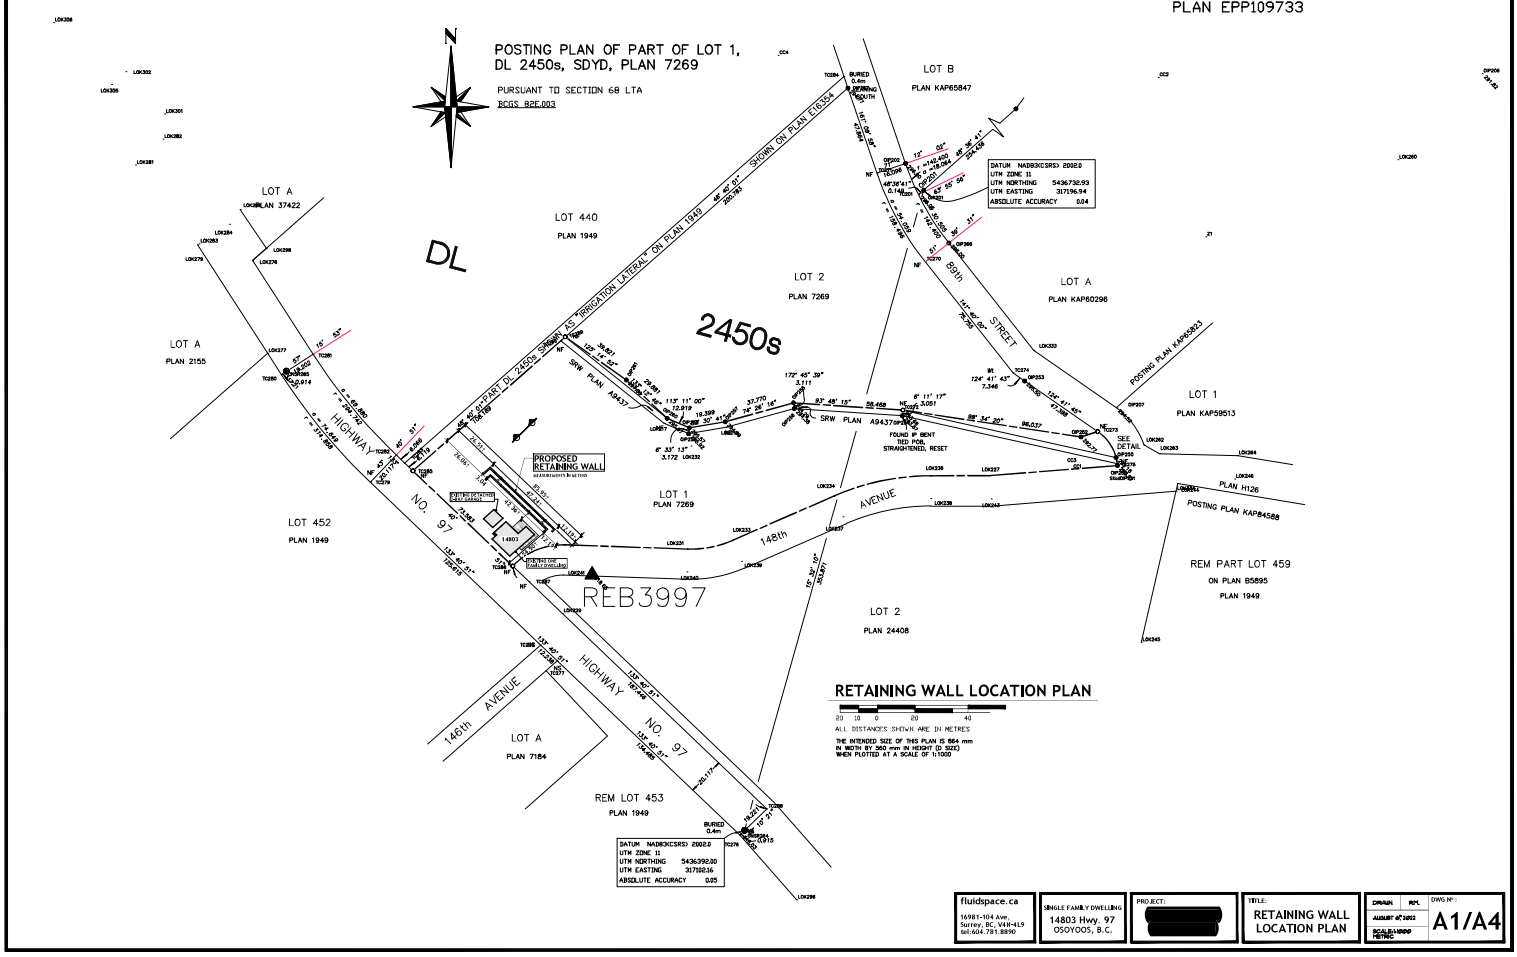

RETAINING WALL LOCATION PLAN

20 10 0 20 40

ALL DISTANCES SHOWN ARE IN METRES

THE INTENDED SIZE OF THIS PLAN IS 864 mm IN WIDTH BY 560 mm IN HEIGHT (D SIZE) WHEN PLOTTED AT A SCALE OF 1:1000

fluidspace.ca 16981-104 Ave., Surrey, BC, V4N-4L9 tel: 604.781.8890	SINGLE FAMILY DWELLING 14803 Hwy. 97 OSOYOOS, B.C.	PROJECT: [redacted]	TITLE: RETAINING WALL LOCATION PLAN	DRAWN: RPL AUGUST 4TH 2022 SCALE: 1:1000 METRIC	DWG N°: A1/A4