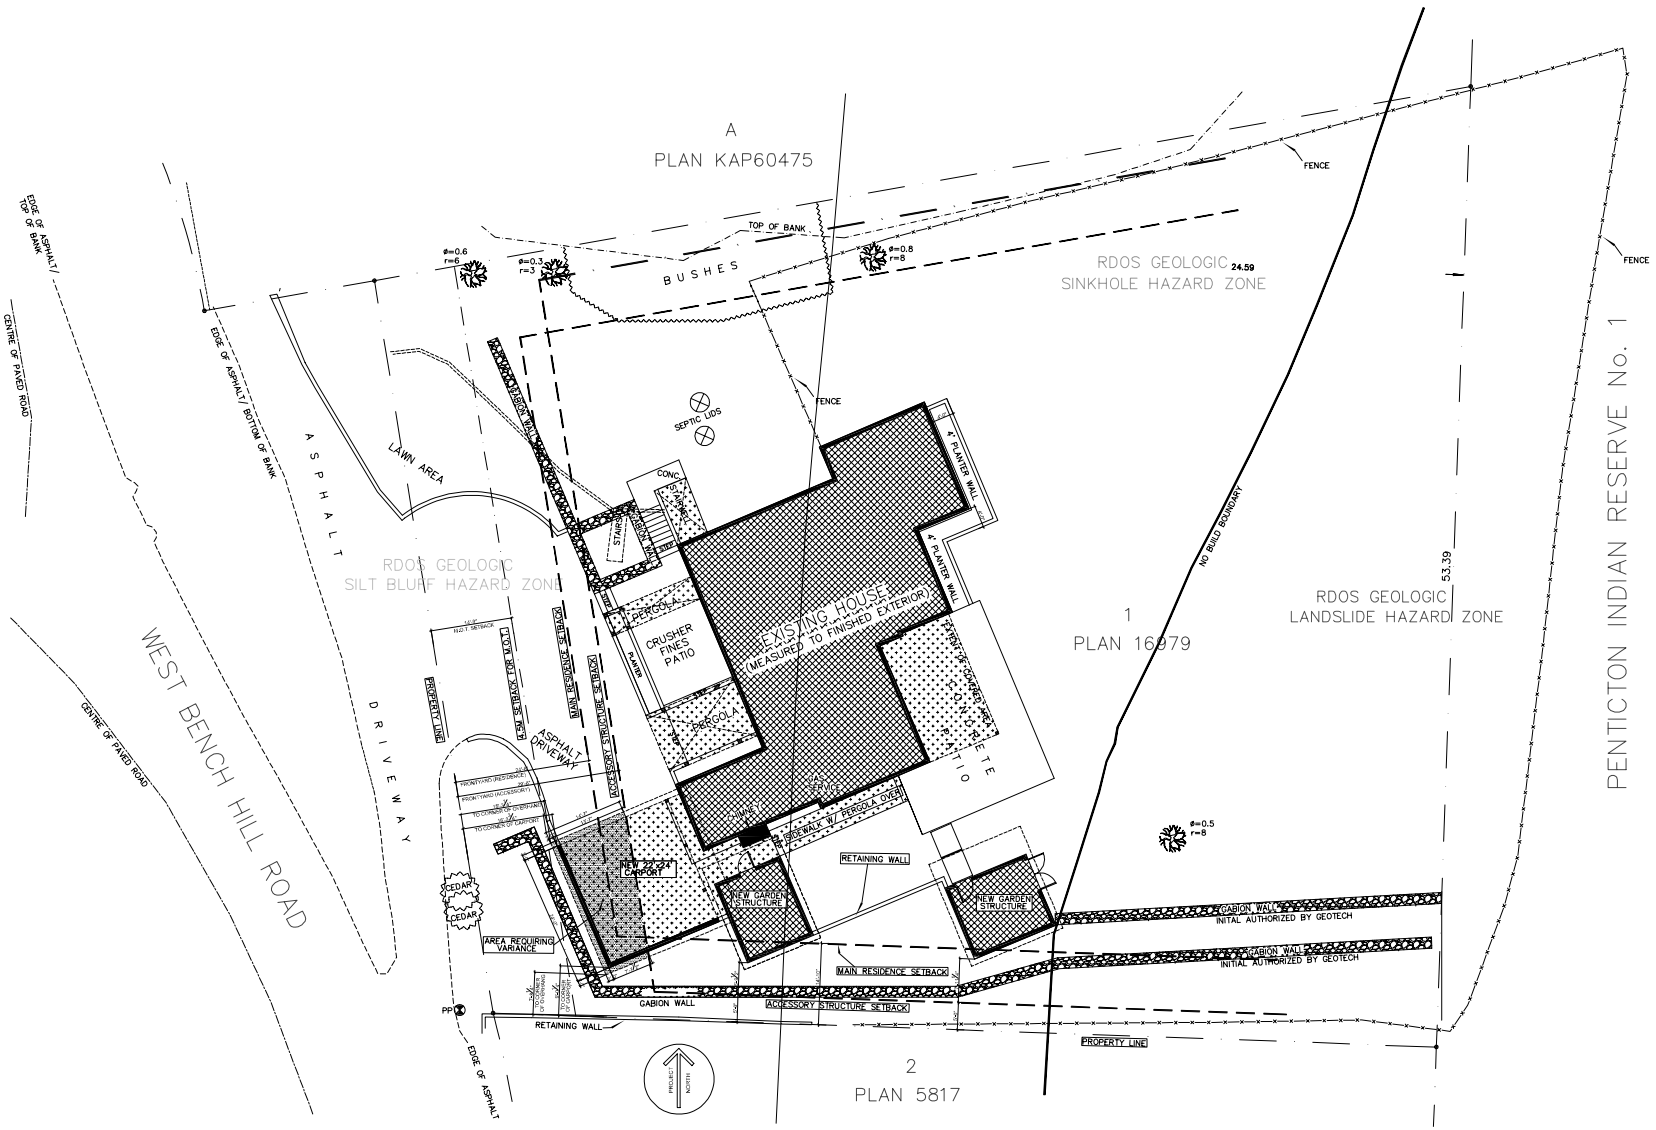

JENSEN
Residential Design Services

CONTACT:
DEAN JENSEN
250 801-9698
deanjensen@hotmail.ca

AMENDED:
26.04.22 - PRELIMINARY DESIGN
26.05.28 - SECONDARY DESIGN
26.06.29 - VARIANCE SETBACKS
26.07.09 - VARIANCE SUBMISSION

DRAWN:	DATE:
DJ	26.07.10

SCALE: 3/32" = 1'-0"

CLIENT: 607 WEST BENCH HILL ROAD

TITLE: MODIFIED SITE SHOWING VARIANCE REQUIREMENT AREAS

SHEET: A-102