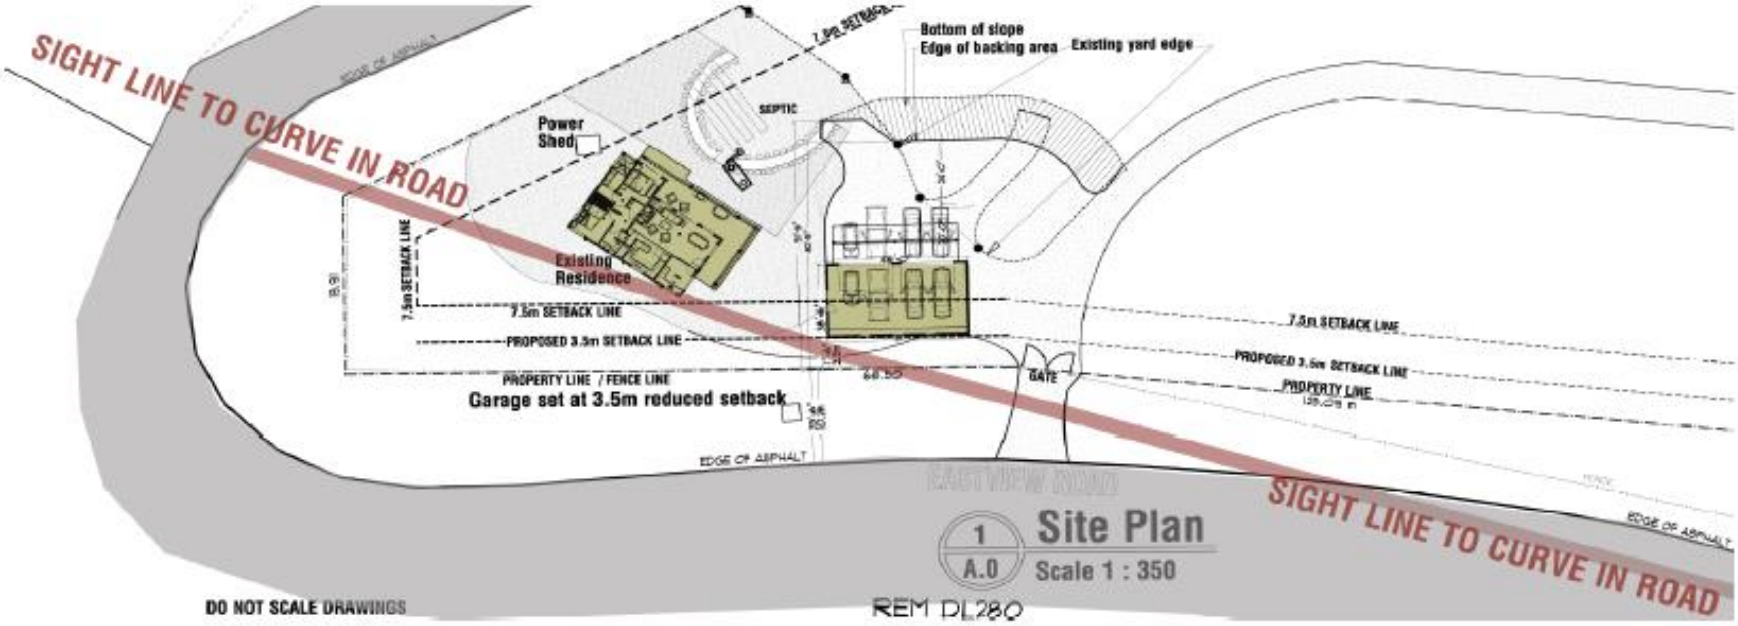
SIGHT LINE TO CURVE IN ROAD
EDGE OF ASPHALT
7.5m SETBACK
Bottom of slope
Edge of backing area
Existing yard edge
SEPTIC
Power Shed
Existing Residence
7.5m SETBACK LINE
PROPOSED 3.5m SETBACK LINE
PROPERTY LINE / FENCE LINE
Garage set at 3.5m reduced setback
GATE
PROPERTY LINE
EDGE OF ASPHALT
EASTVIEW ROAD
SIGHT LINE TO CURVE IN ROAD
1
A.0
Site Plan
Scale 1 : 350
DO NOT SCALE DRAWINGS
REM DL280