



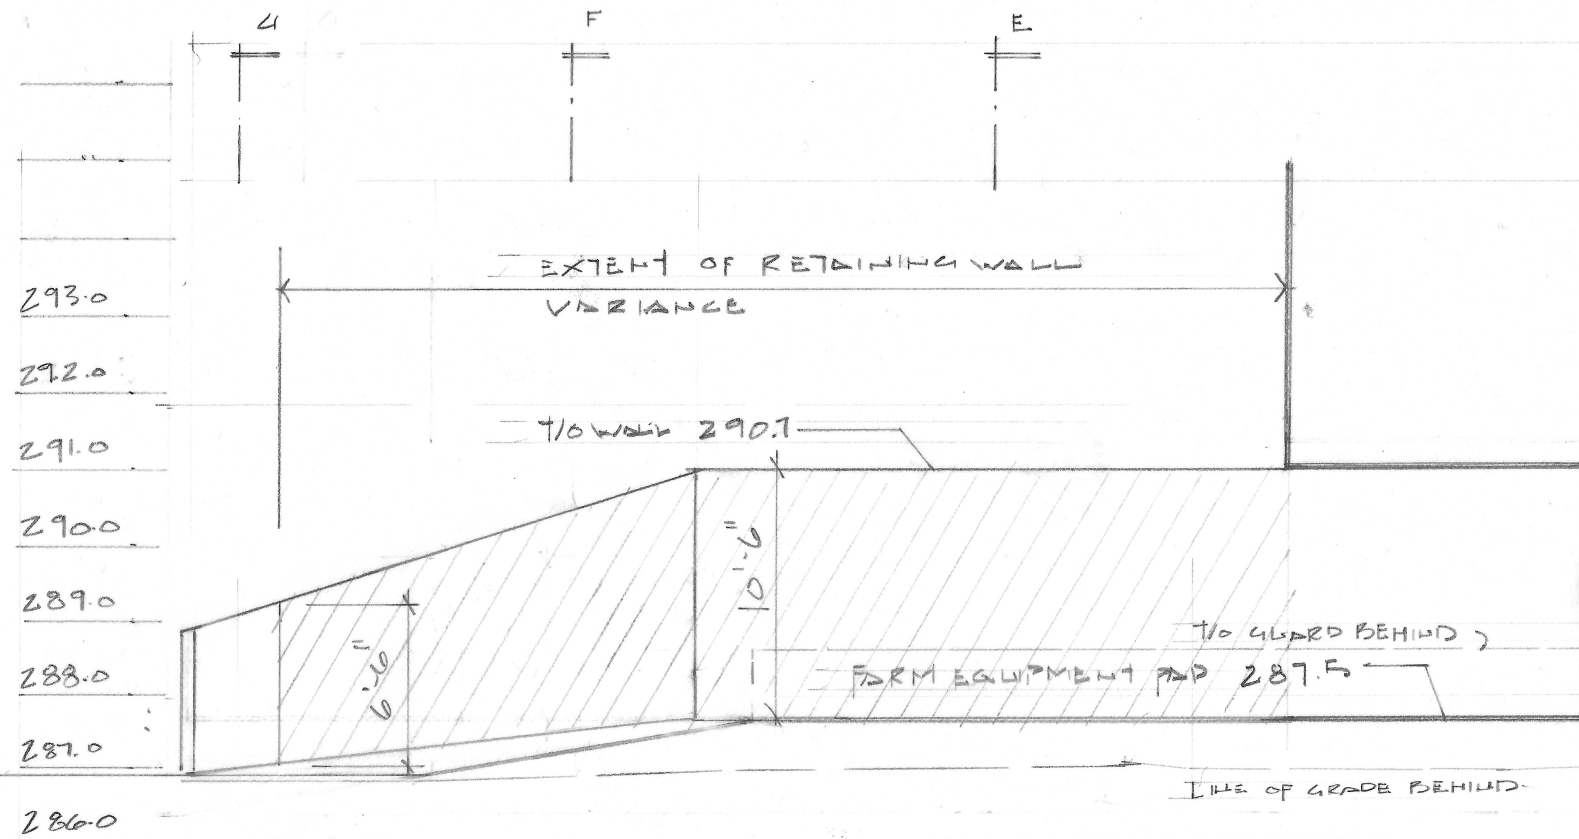

FARM EQUIPMENT PAD (EAST) RETAINING WALL

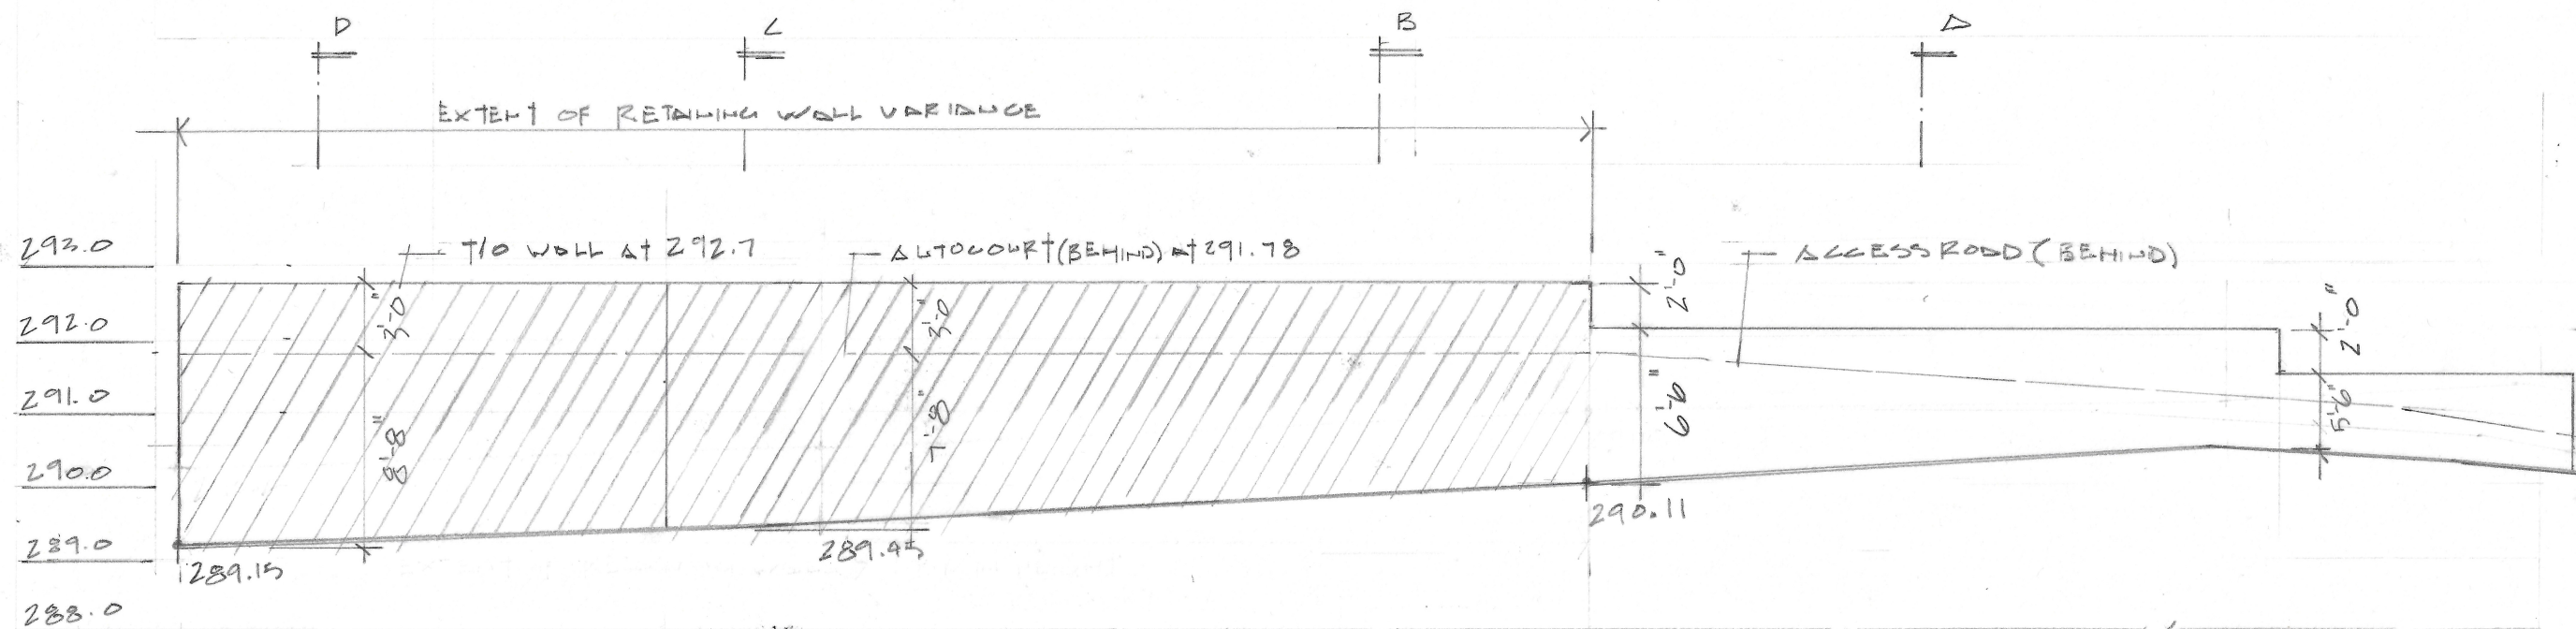


AUTOCOURT (WEST) RETAINING WALL

RETAINING WALL ELEVATIONS

PURCHASER RESIDENCE

17212-87 st 0304005 BC

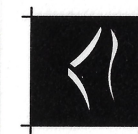

**NORMAN
GODDARD**
architecture + design


Suite 209 - 212 Main Street, Penticton, BC V2A 5B1 250.770.1104



Scale: 1/8"

Date: JUNE 15

© COPYRIGHT

This drawing and design are copyrighted and considered intellectual property of Norman Goddard Architecture. No part of this drawing may be reproduced without written permission from the architect.

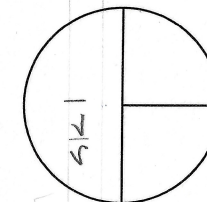

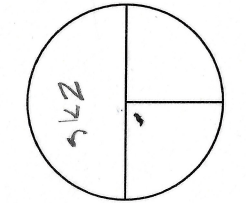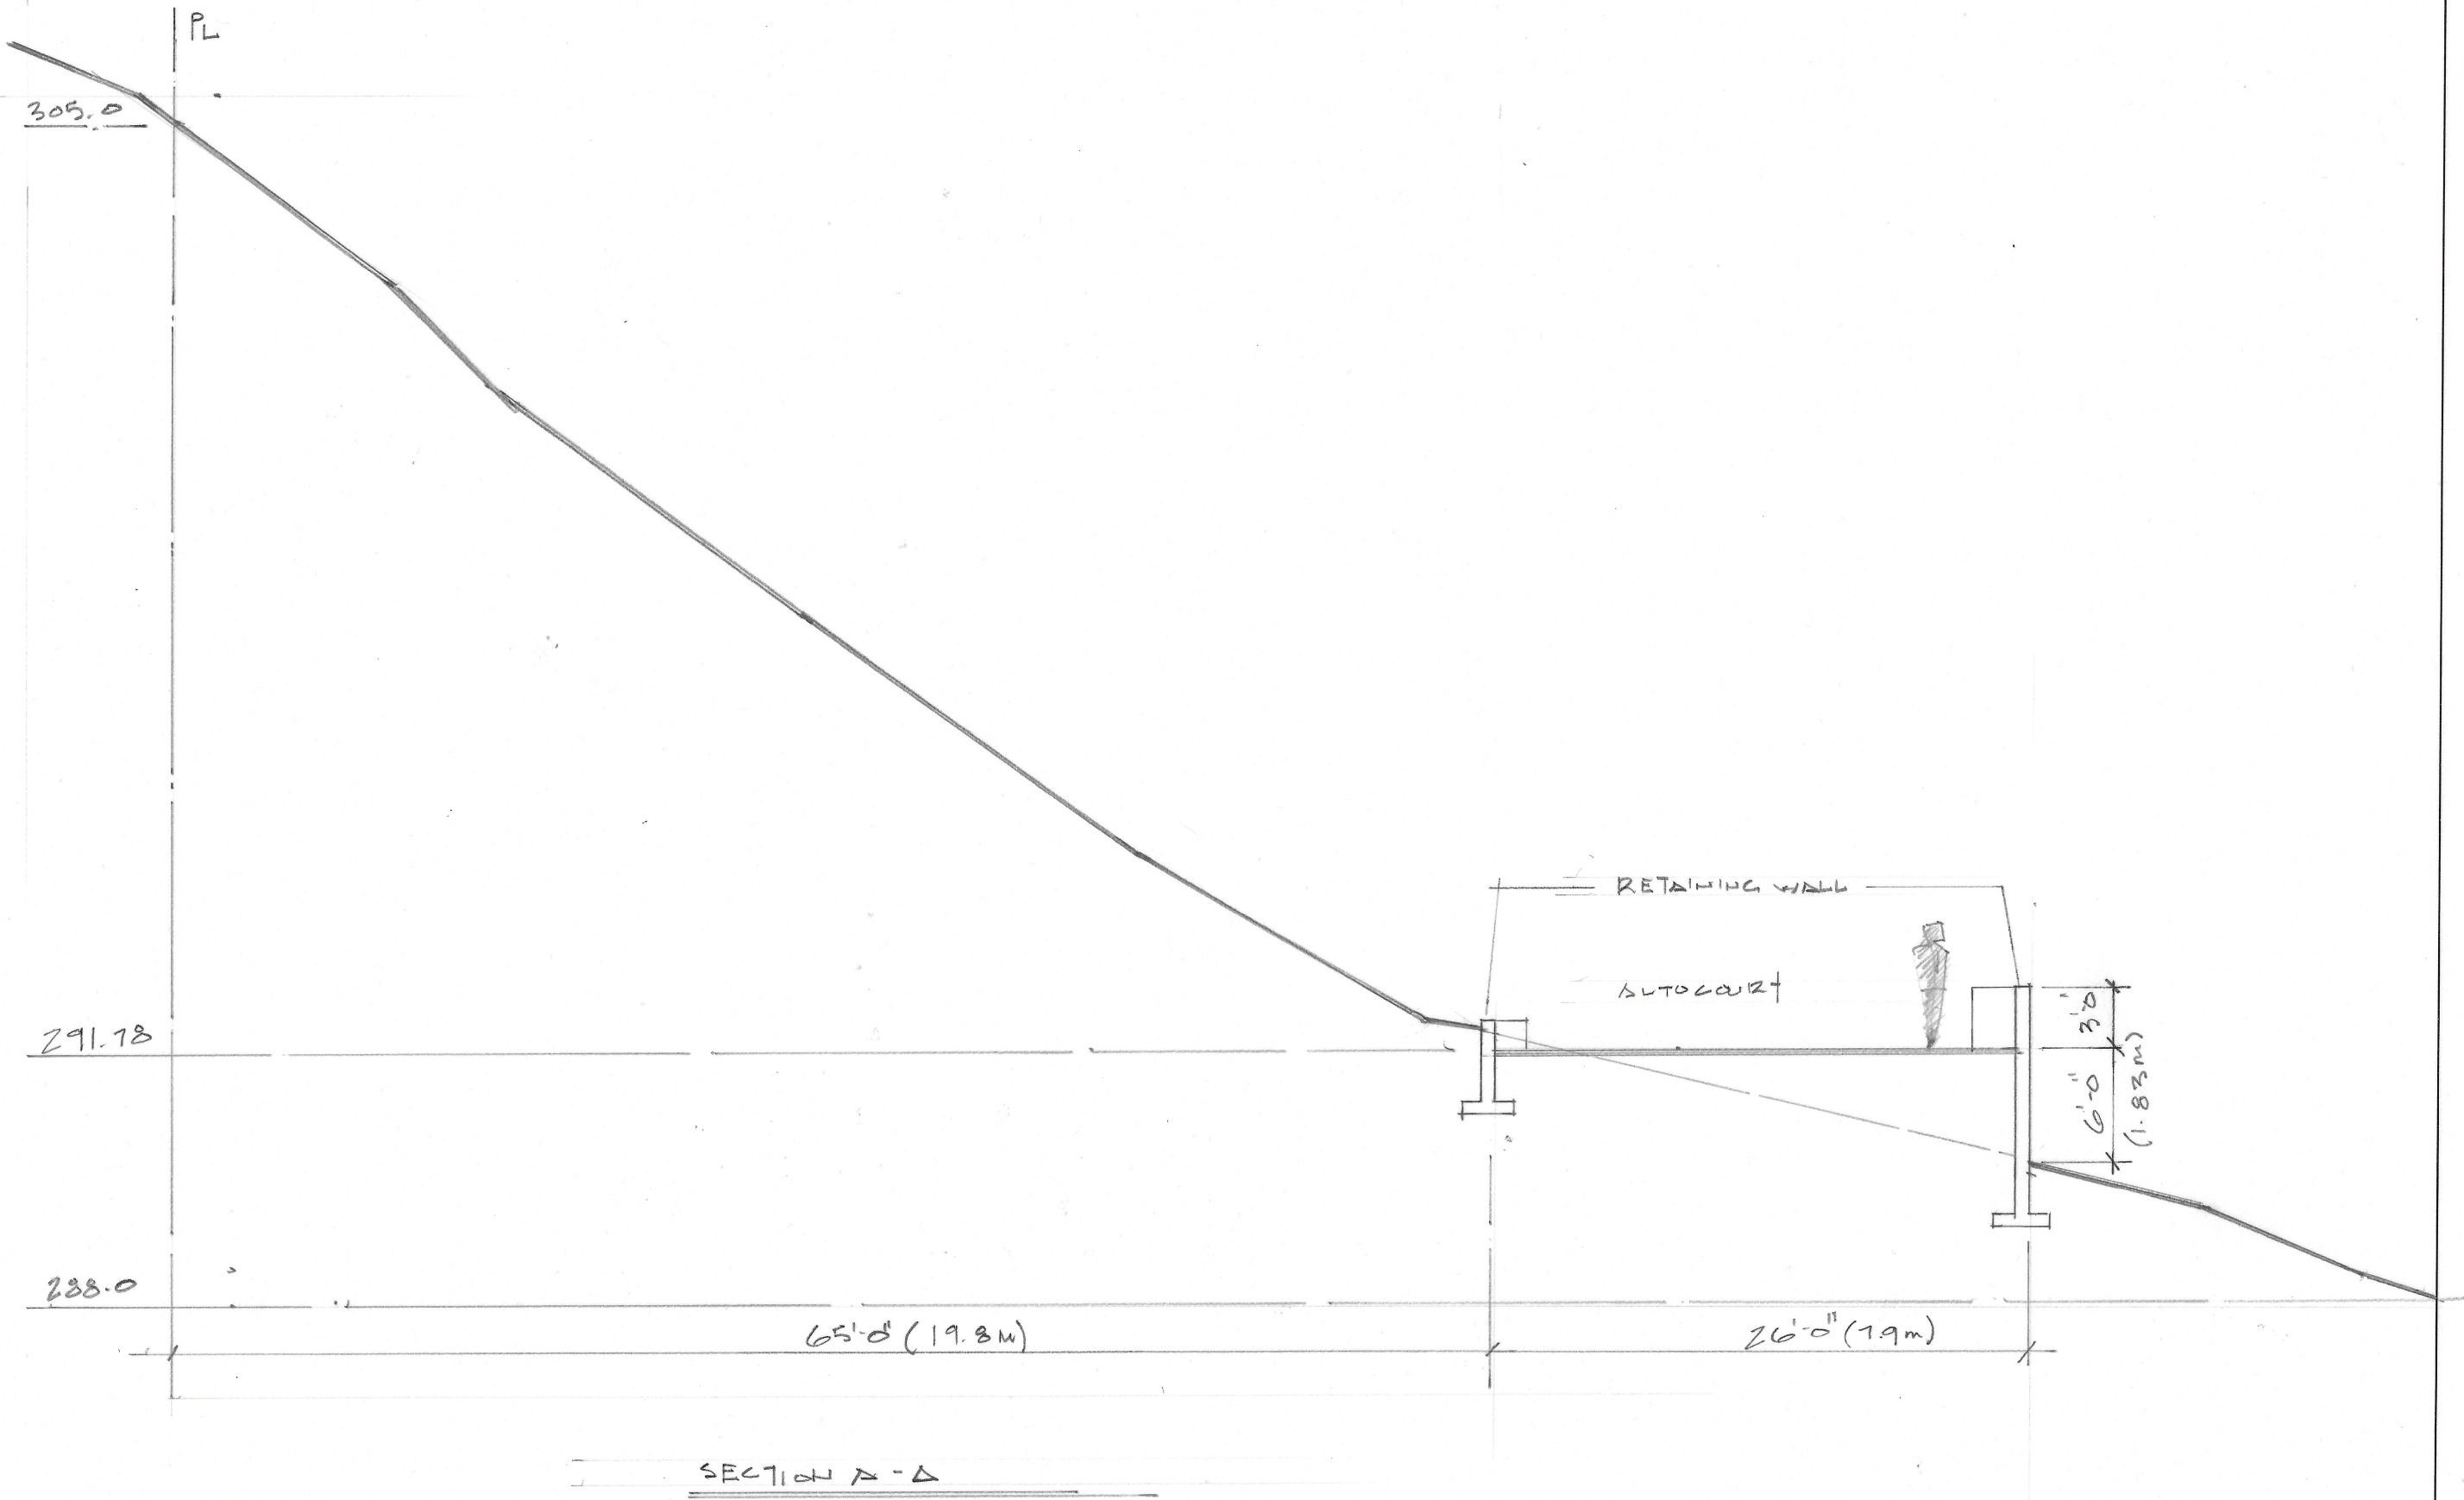

Scale: 1/8"	Date: JUNE 25
-------------	---------------

© COPYRIGHT



This drawing and design are copyrighted and considered intellectual property of Norman Goddard Architecture. No part of this drawing may be reproduced without written permission from the architect.

NORMAN GODDARD
architecture + design

Suite 209 - 212 Main Street, Penticton, BC V2A 5B1 250.770.1104

SECTION A-A

DUNCAN RESIDENCE

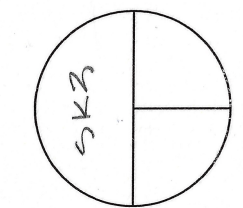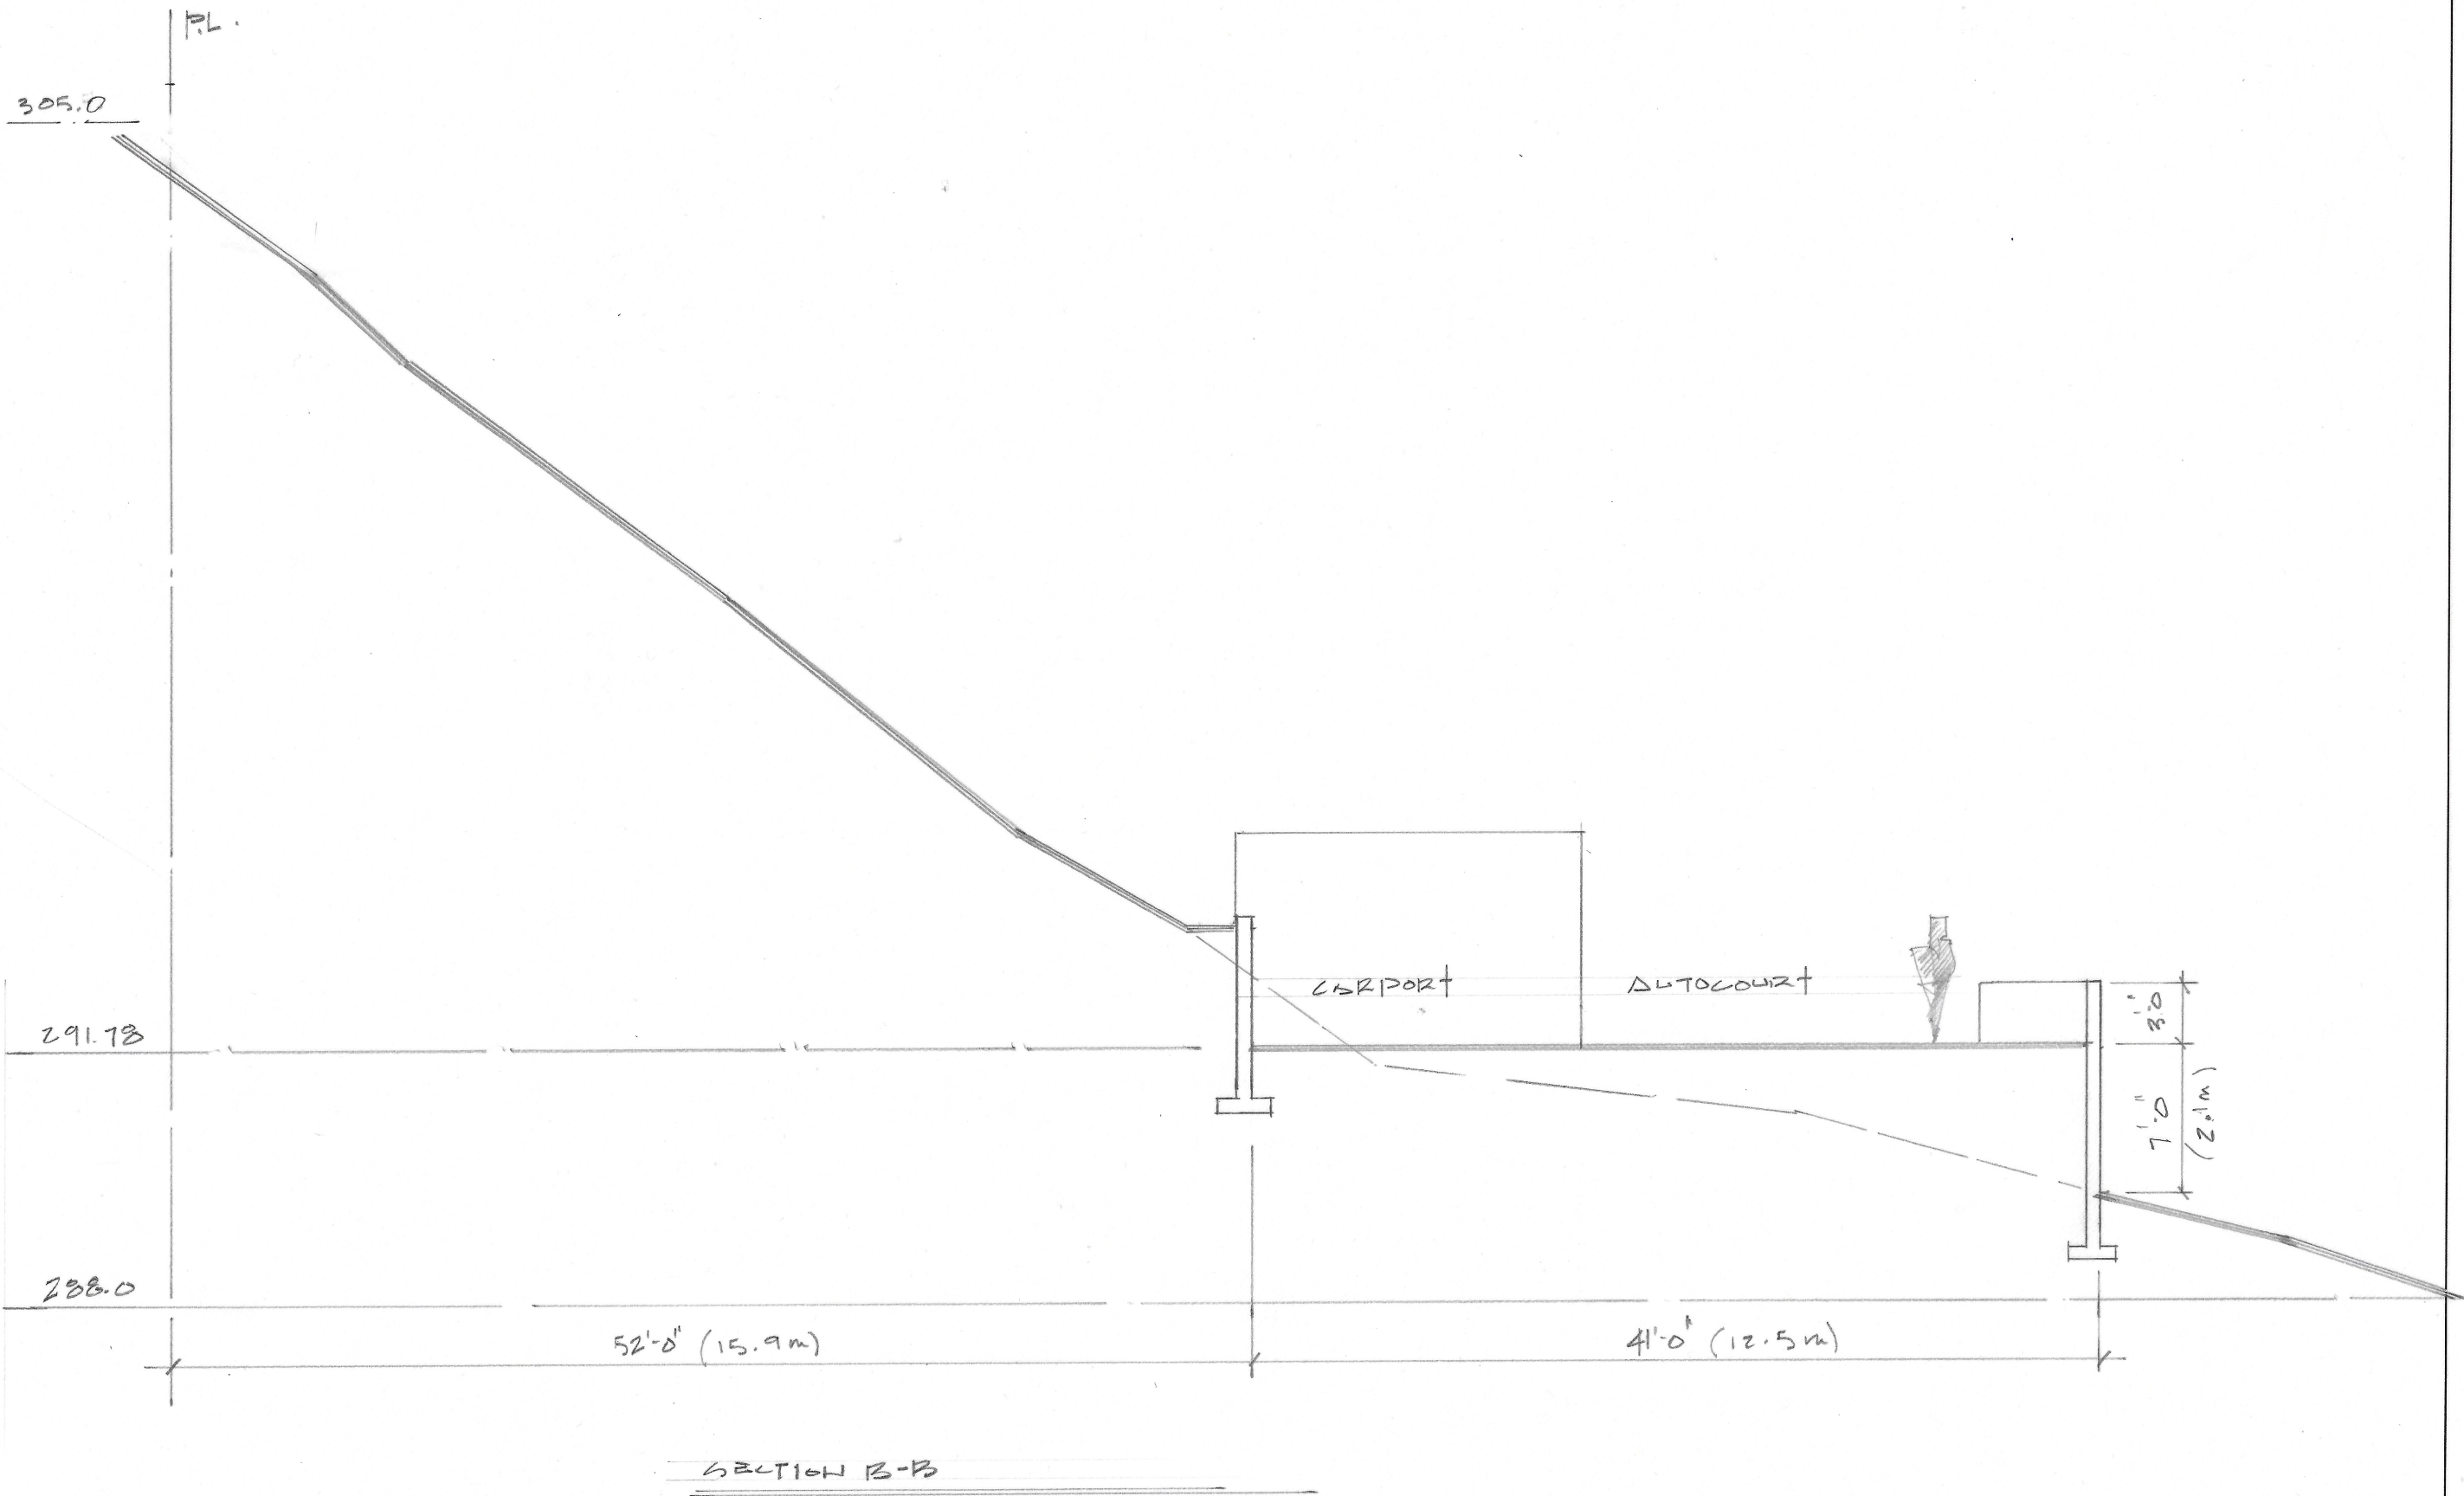

Scale: 1/8 Date: JUNE 25

© COPYRIGHT

This drawing and design are copyrighted and considered intellectual property of 'Norman Goddard Architecture'. No part of this drawing may be reproduced without written permission from the architect.




**NORMAN
GODDARD**
architecture + design

Suite 209 - 212 Main Street, Penticton, BC V2A 5B1 250.770.1104

SECTION B-B

PURCAN RESIDENCE

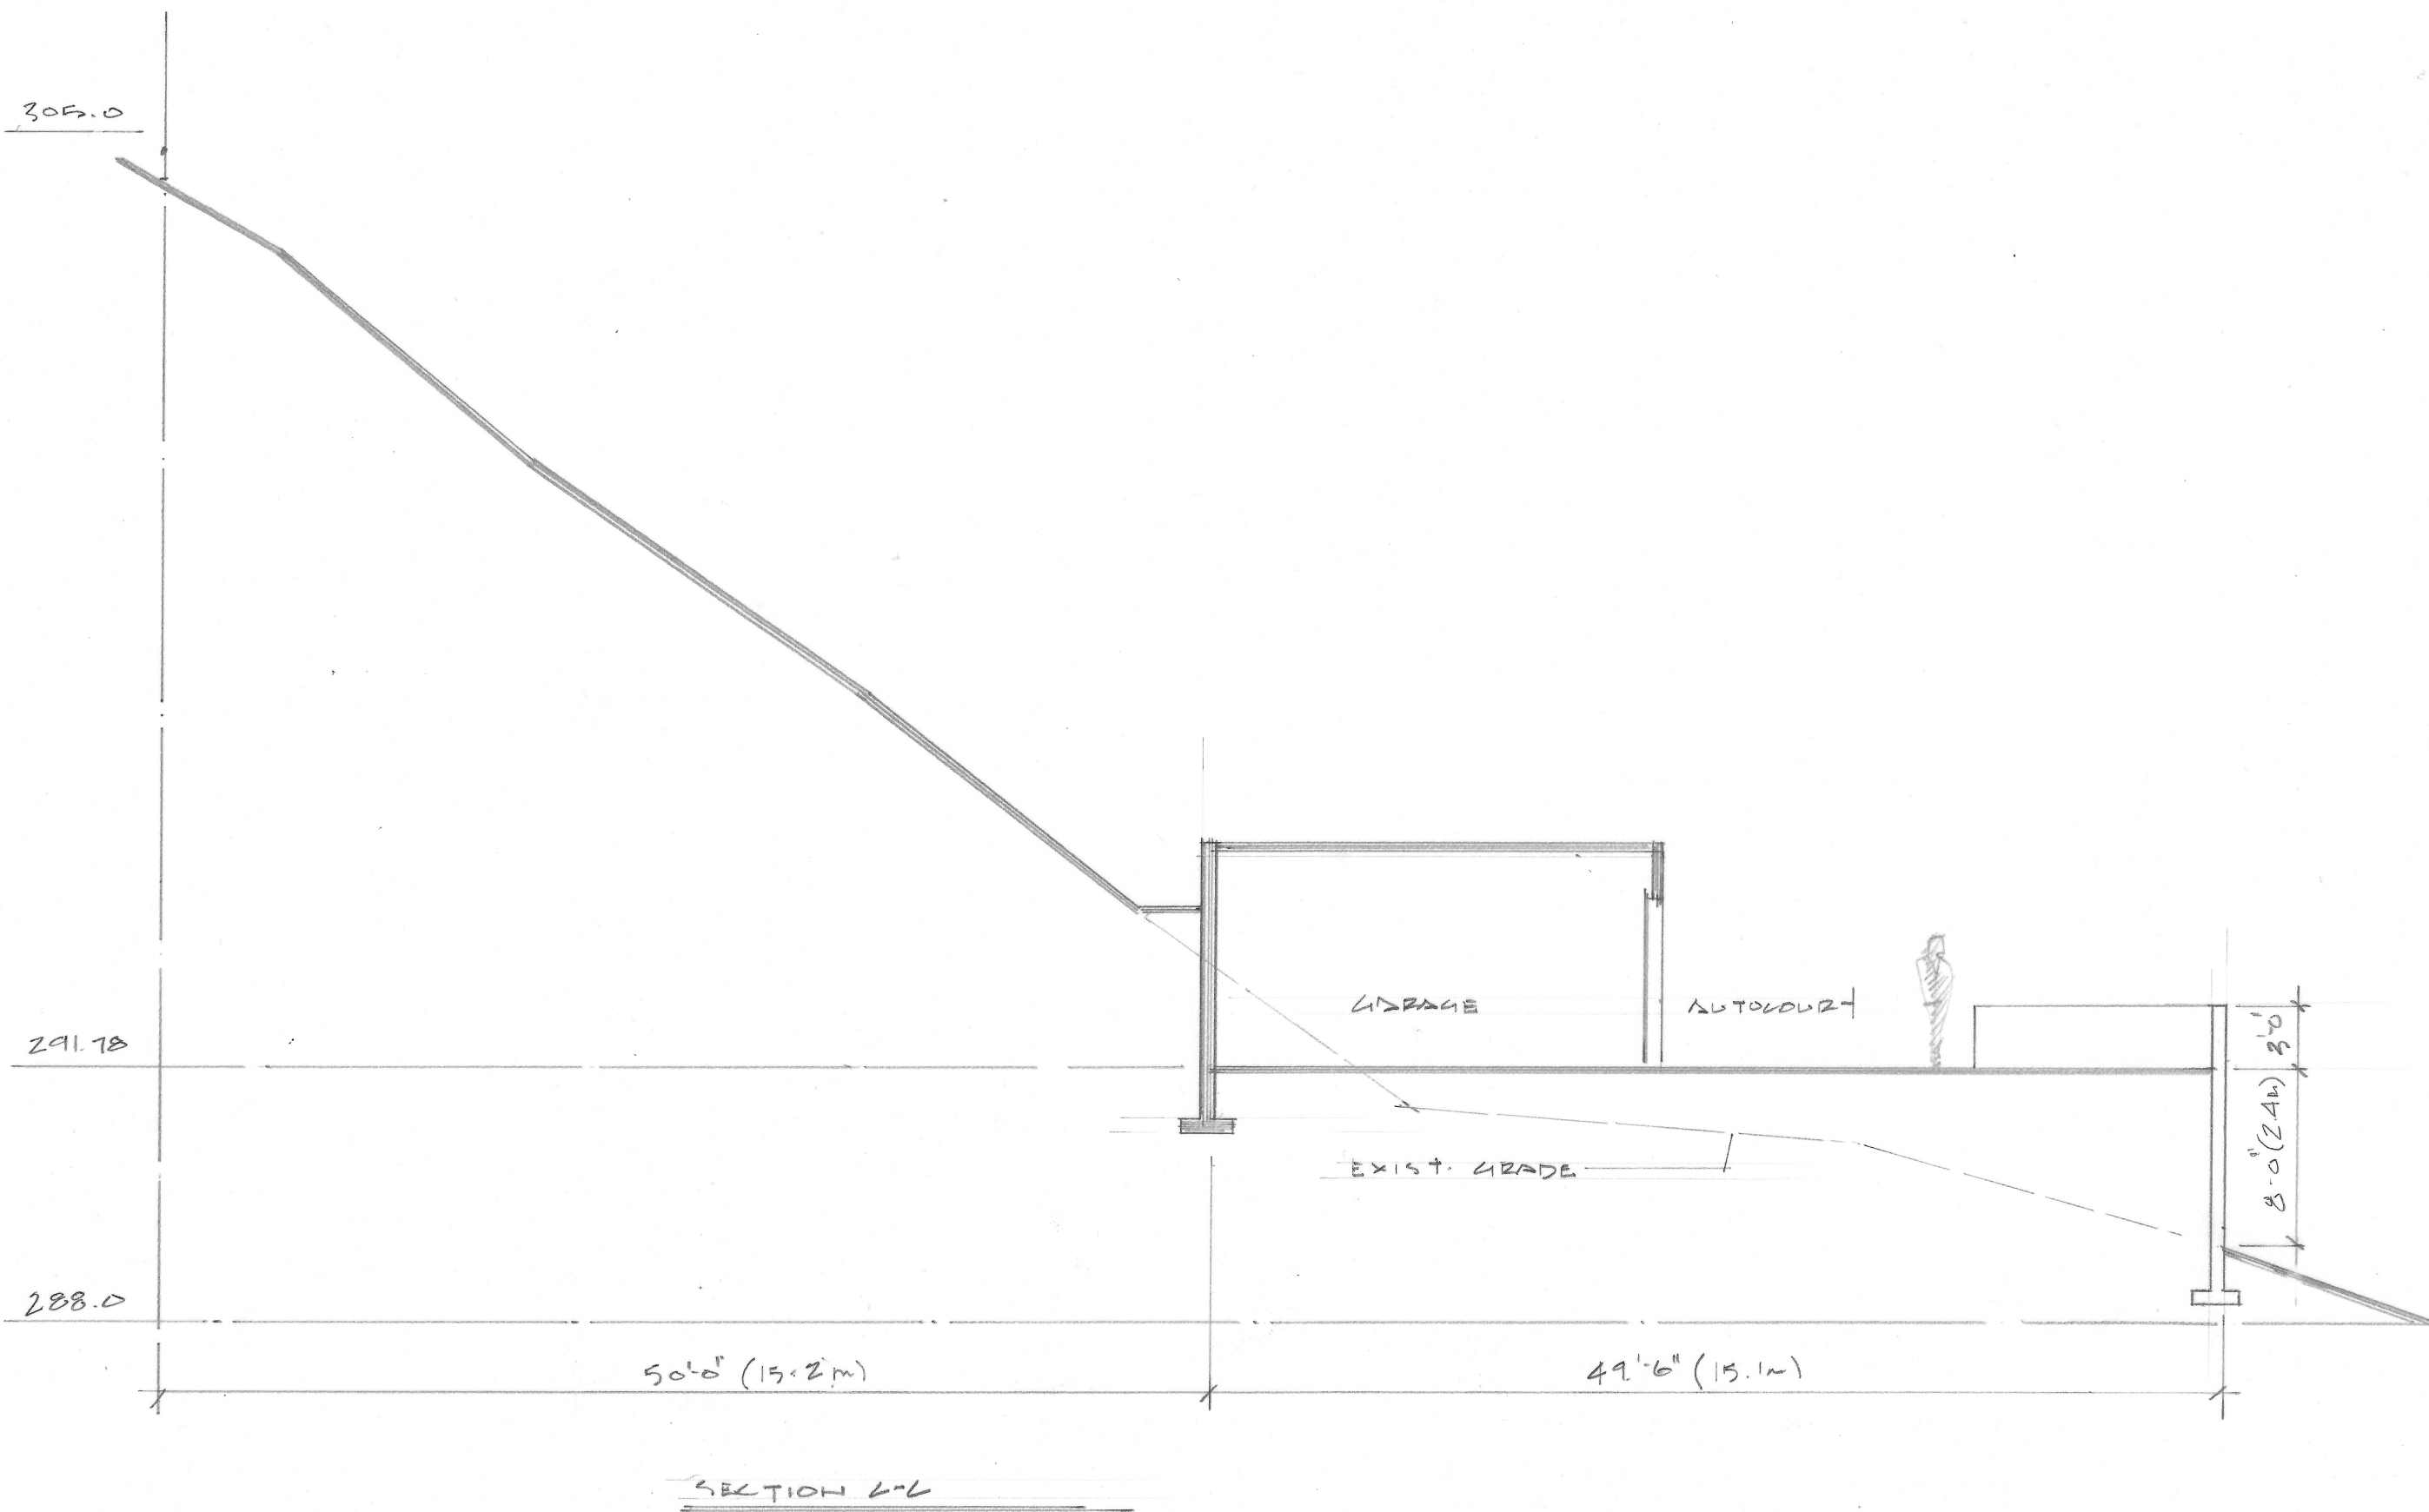

SECTION C-C

SECTION C-C

DUPCAN RESIDENCE




**NORMAN
GODDARD**
architecture + design


Suite 209 - 212 Main Street, Penticton, BC V2A 5B1 250.770.1104

Scale: 1/8 Date: JUNE 25

© COPYRIGHT

This drawing and design are copyrighted and considered intellectual property of 'Norman Goddard Architecture'. No part of this drawing may be reproduced without written permission from the architect.

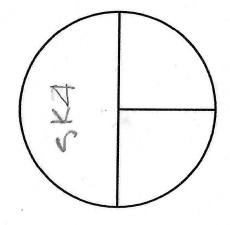

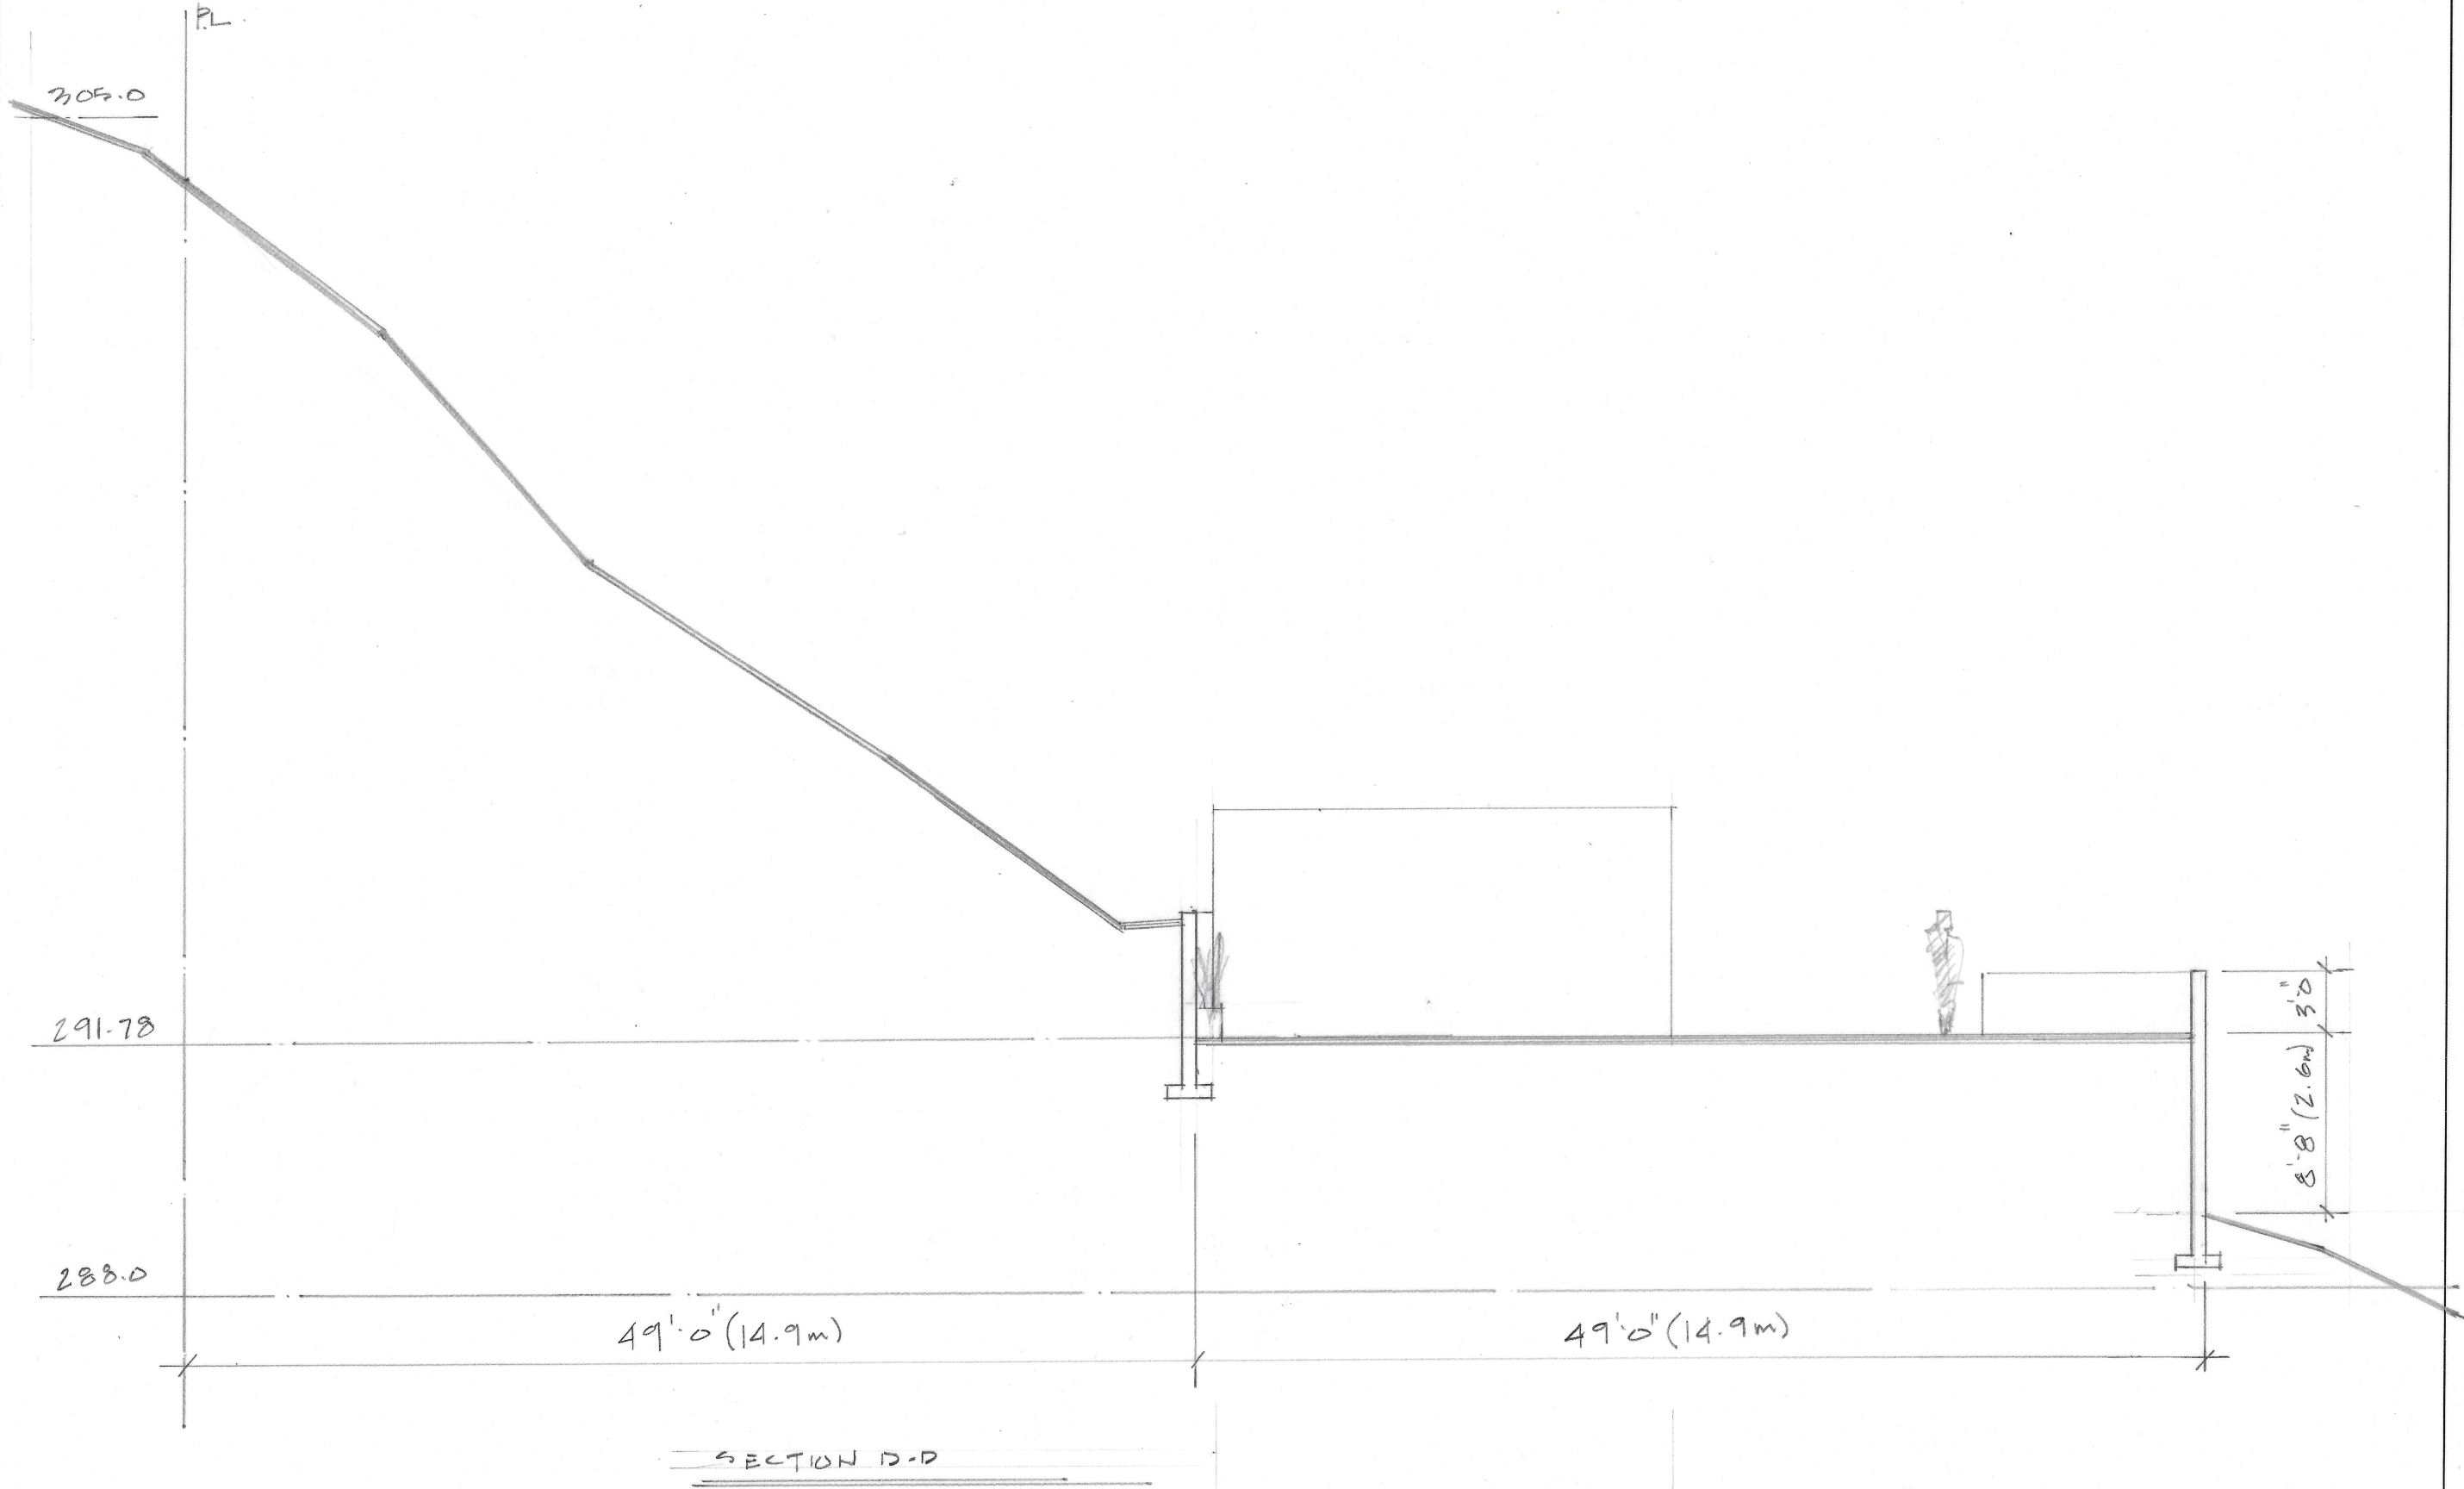

SECTION D-D

DUNCAN RESIDENCE



**NORMAN
GODDARD**
architecture + design


Suite 209 - 212 Main Street, Pentiction, BC V2A 5B1 250.770.1104



Scale:

Date:

© COPYRIGHT

This drawing and design are copyrighted and considered intellectual property of Norman Goddard Architecture. no part of this drawing may be reproduced without written permission from the architect.

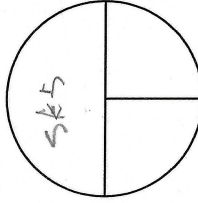

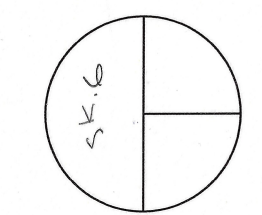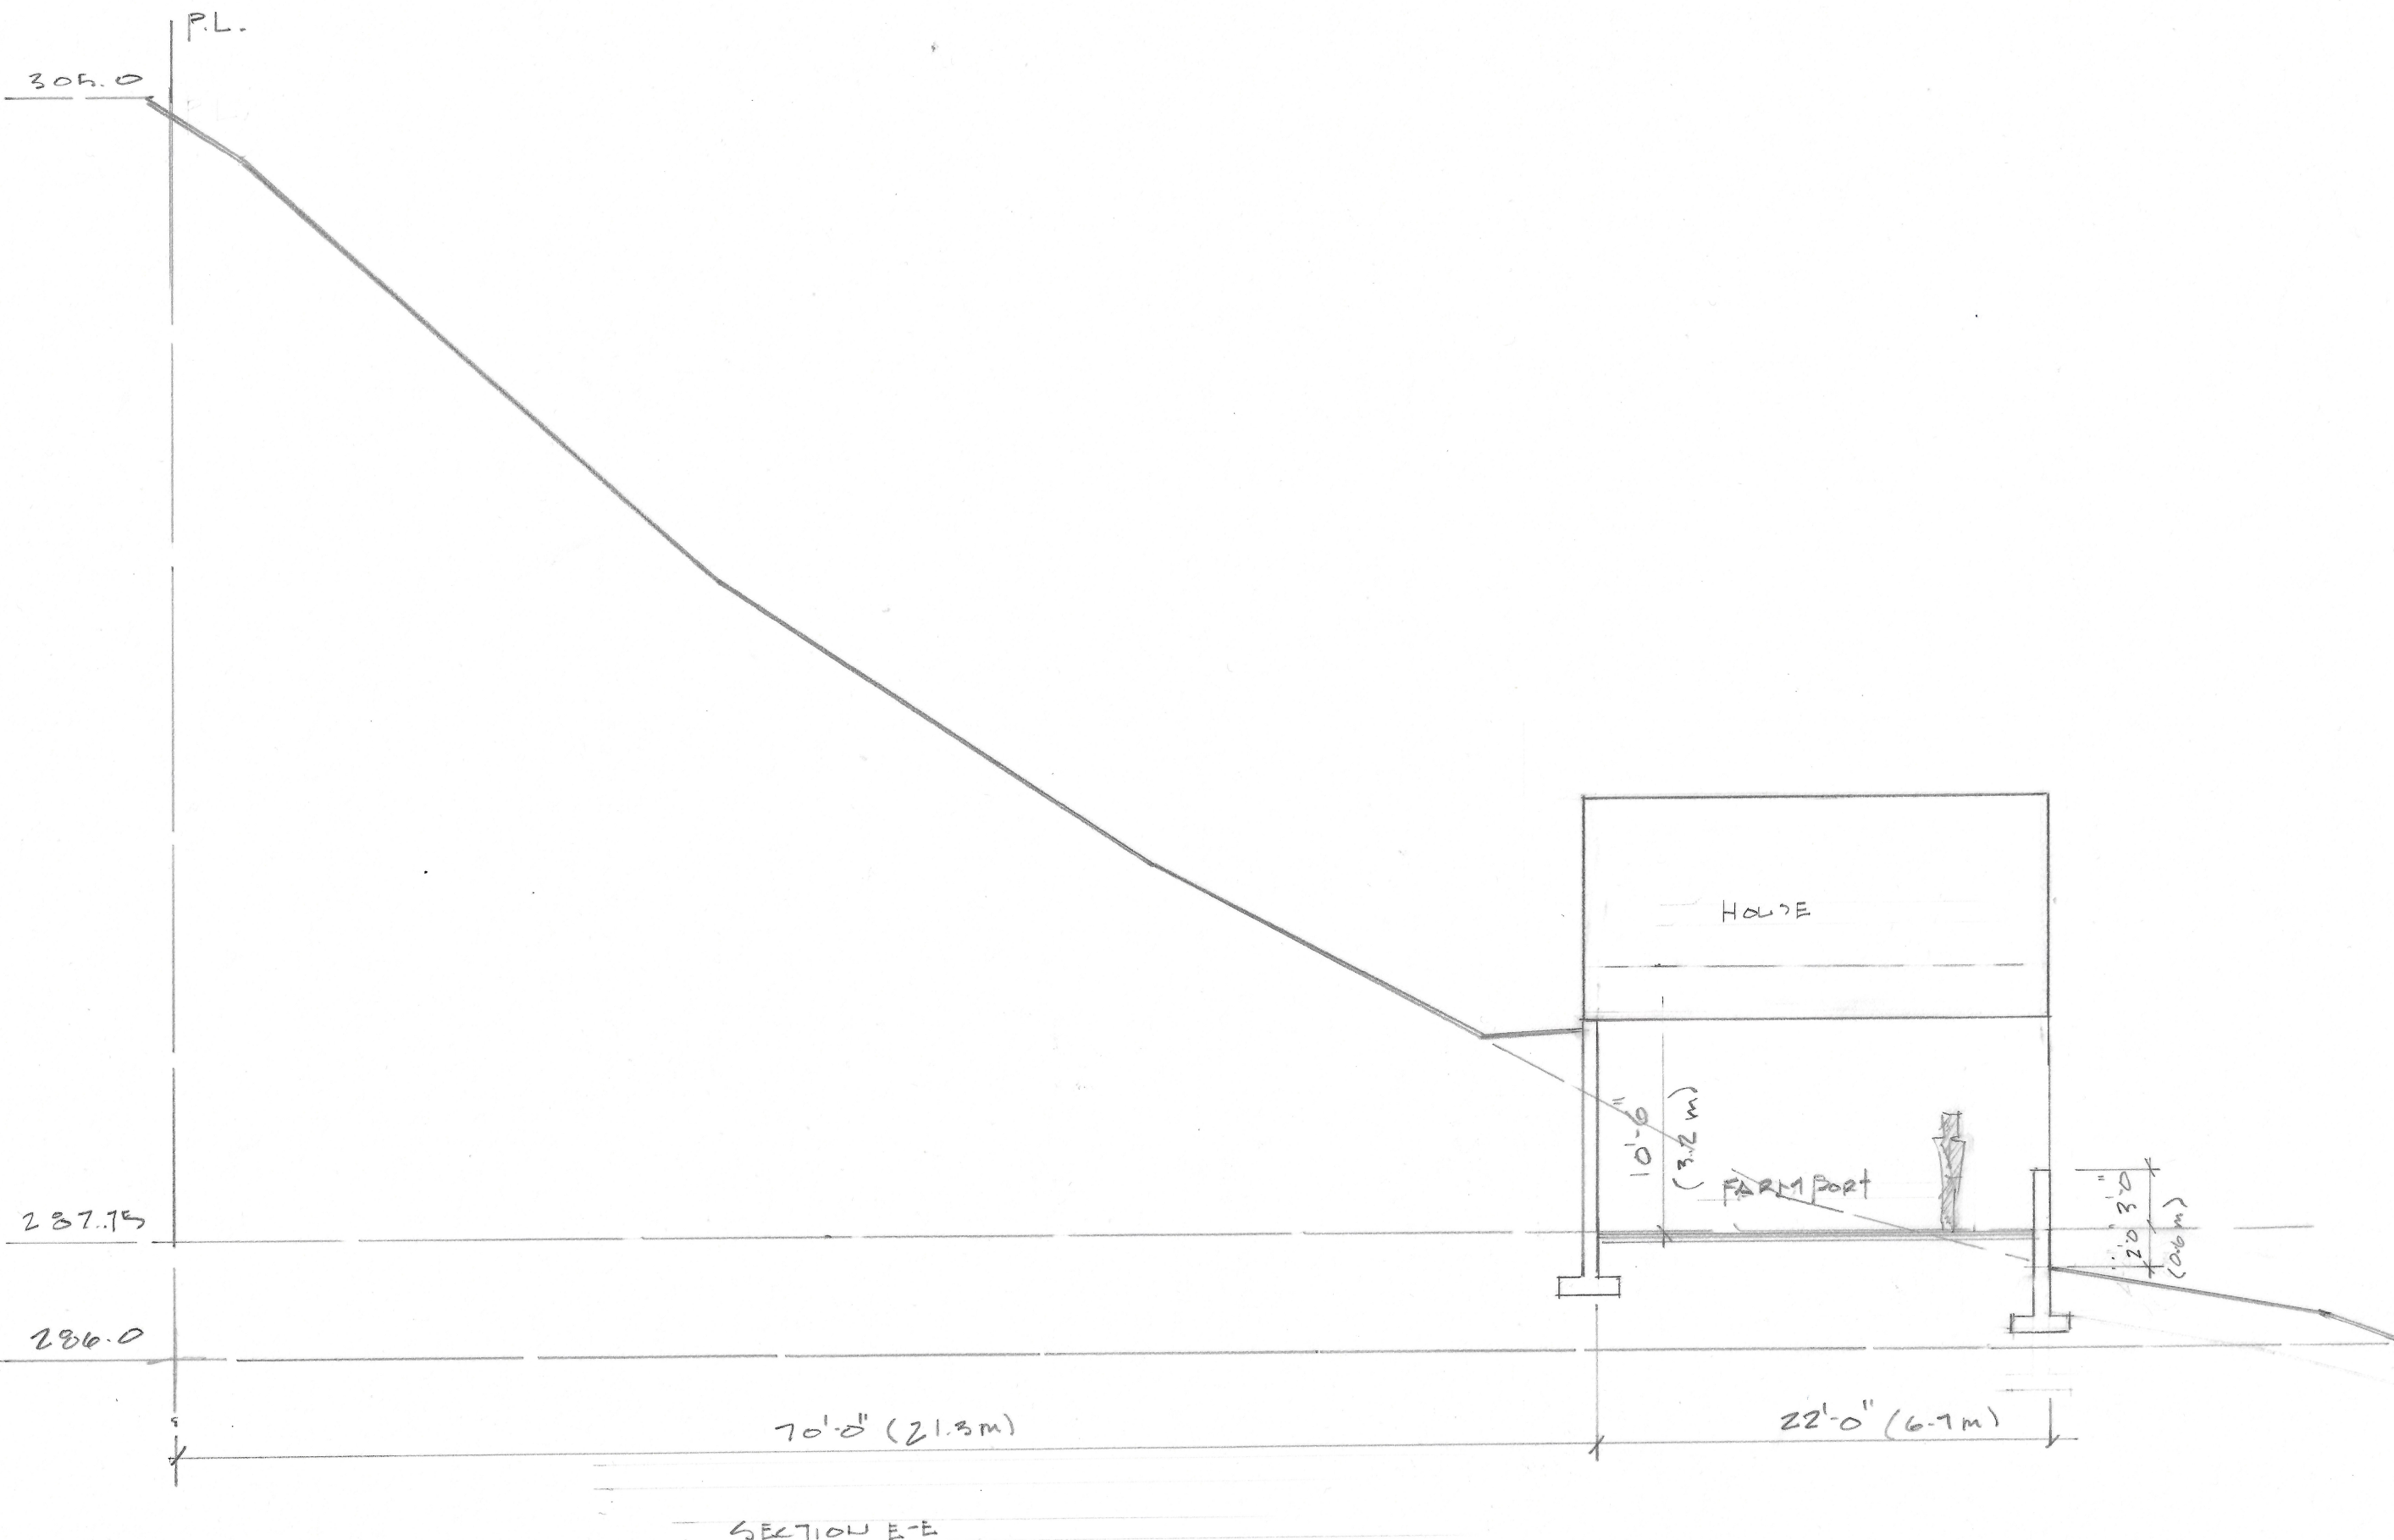


Scale: 1/8	Date: JUNE 25
© COPYRIGHT This drawing and design are copyrighted and considered intellectual property of 'Norman Goddard Architecture'. No part of this drawing may be reproduced without written permission from the architect.	



**NORMAN
GODDARD**
architecture + design

Suite 209 - 212 Main Street, Penticton, BC V2A 5B1 250.770.1104

SECTION E-E
DUNCAN RESIDENCE

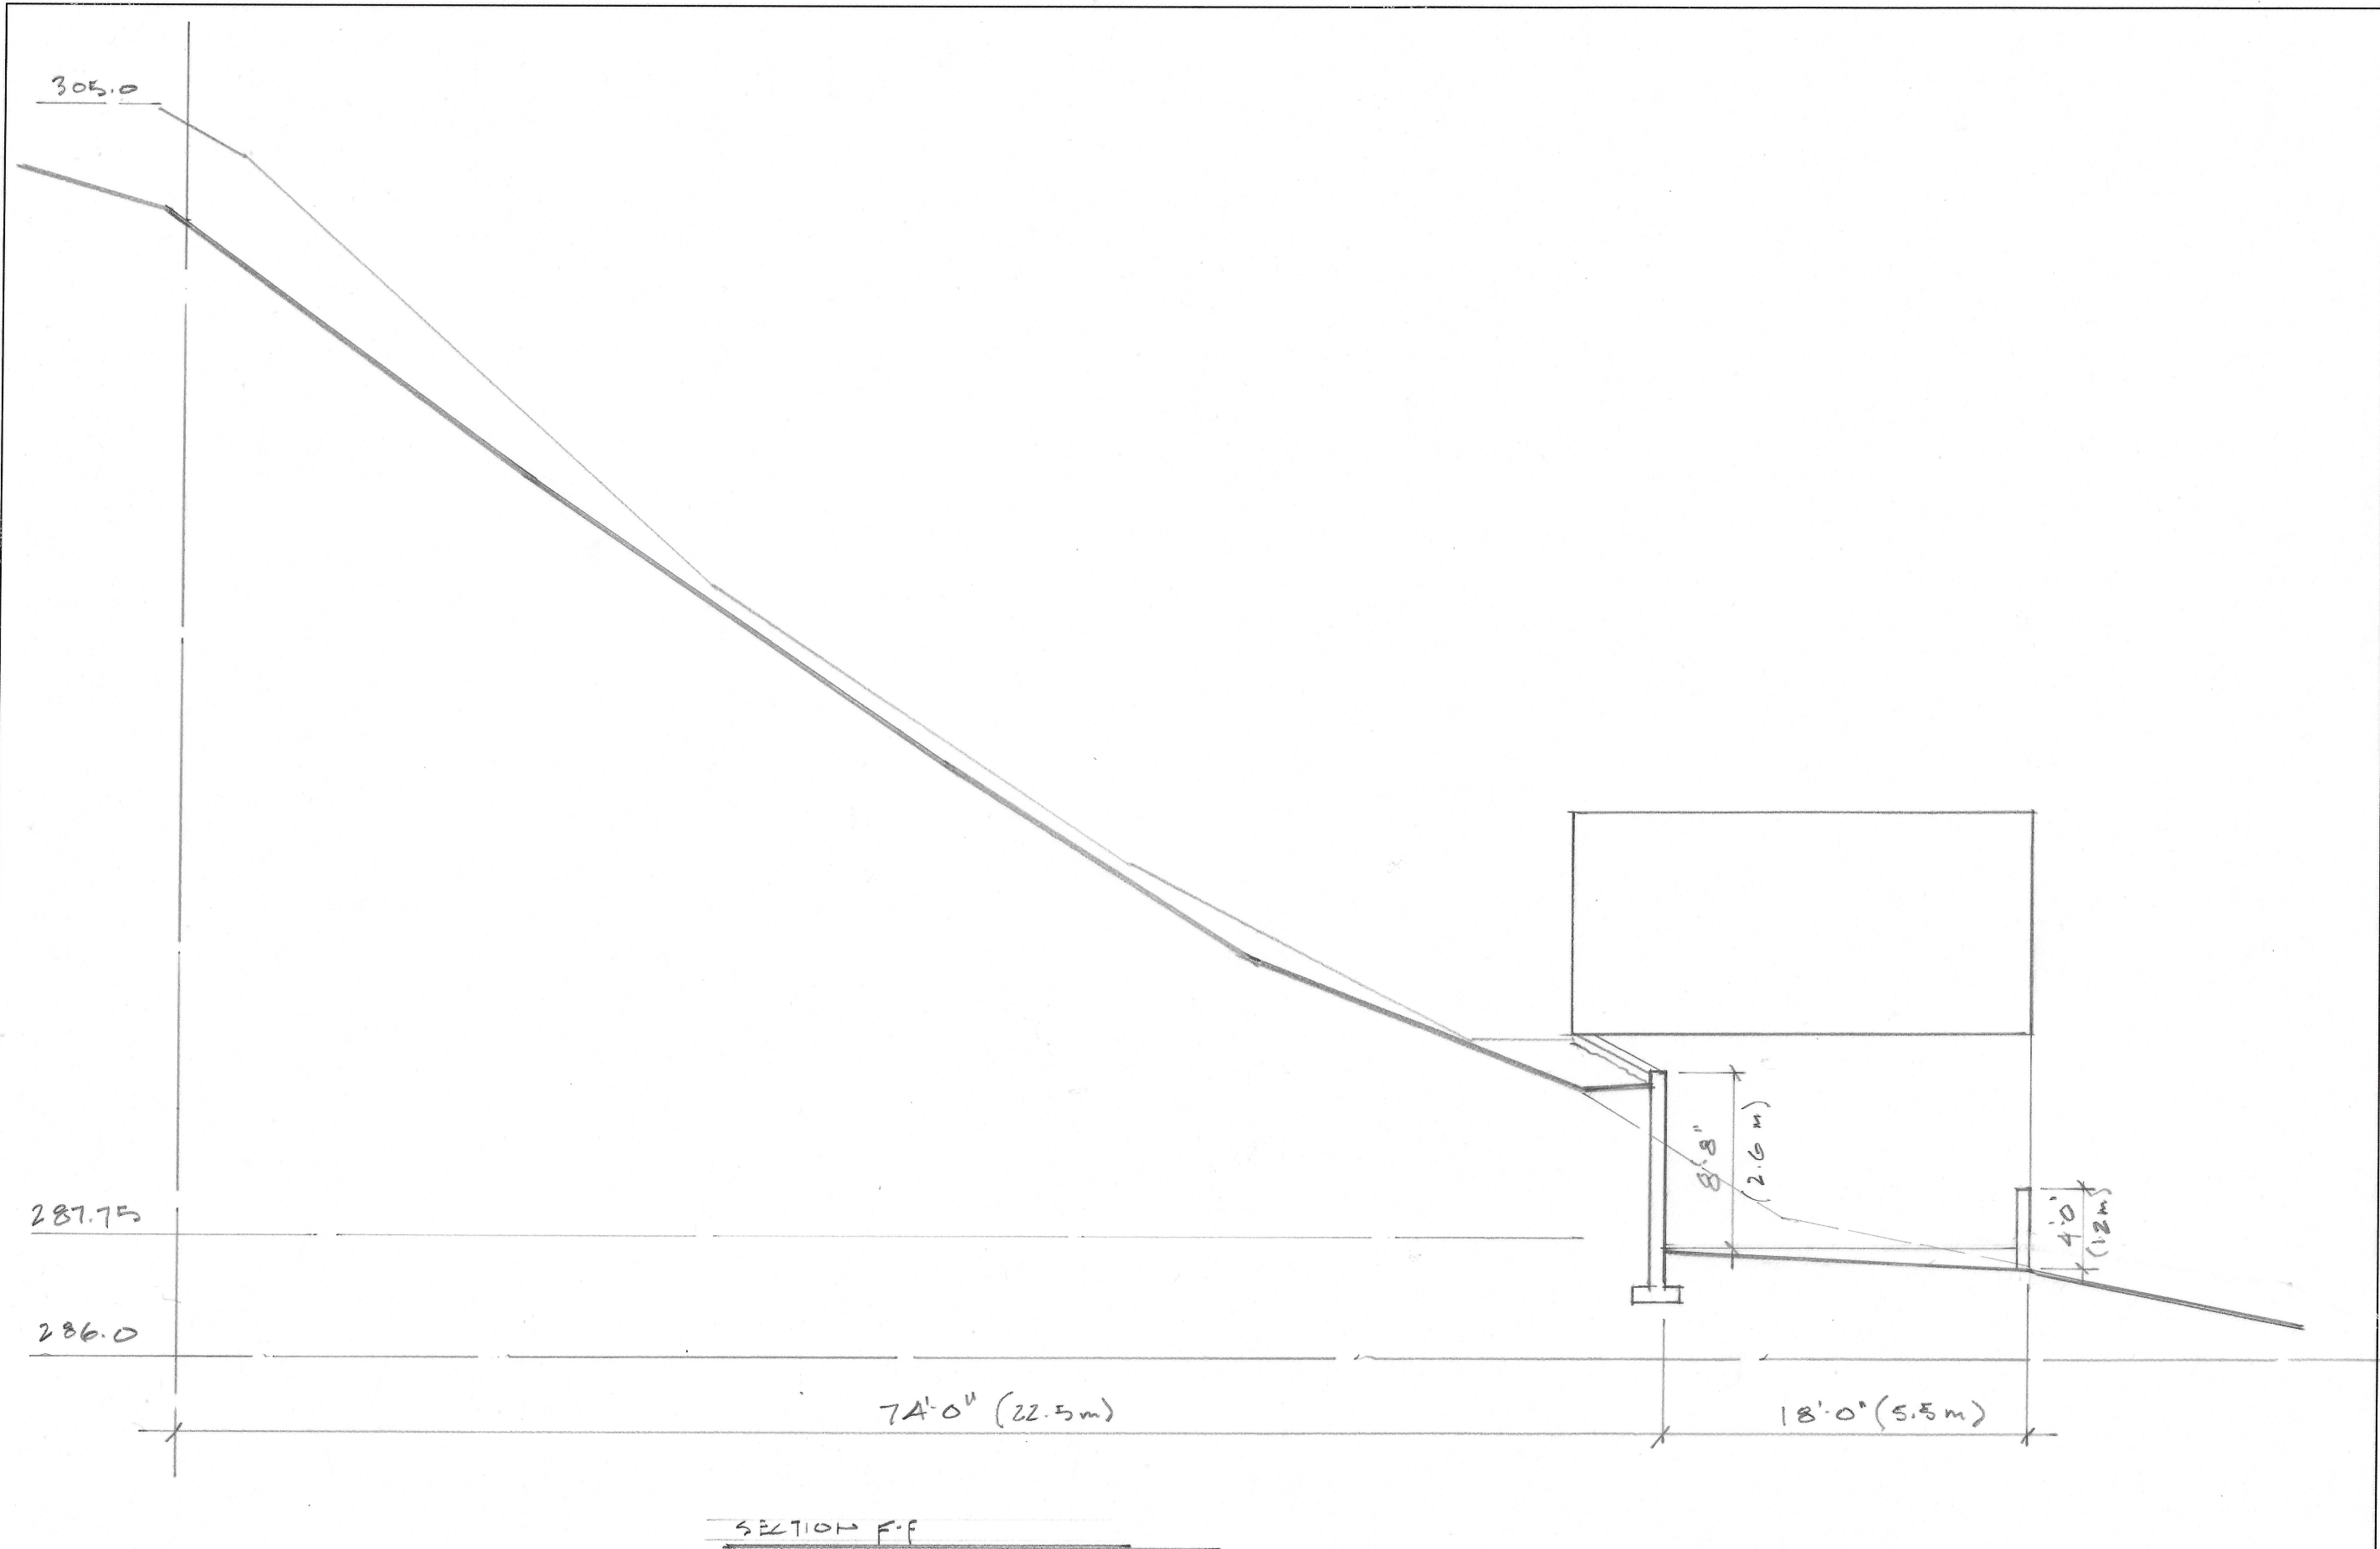

SECTION F-F

SECTION F-F
DUNCAN RESIDENCE



**NORMAN
GODDARD**
architecture + design


Suite 209 - 212 Main Street, Penticton, BC V2A 5B1 250.770.1104


Scale: 1/8

Date: JUNE 26

© COPYRIGHT

This drawing and design are copyrighted and considered
Intellectual property of 'Norman Goddard Architecture'.
no part of this drawing may be reproduced without written
permission from the architect.

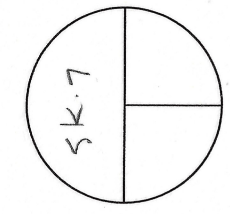


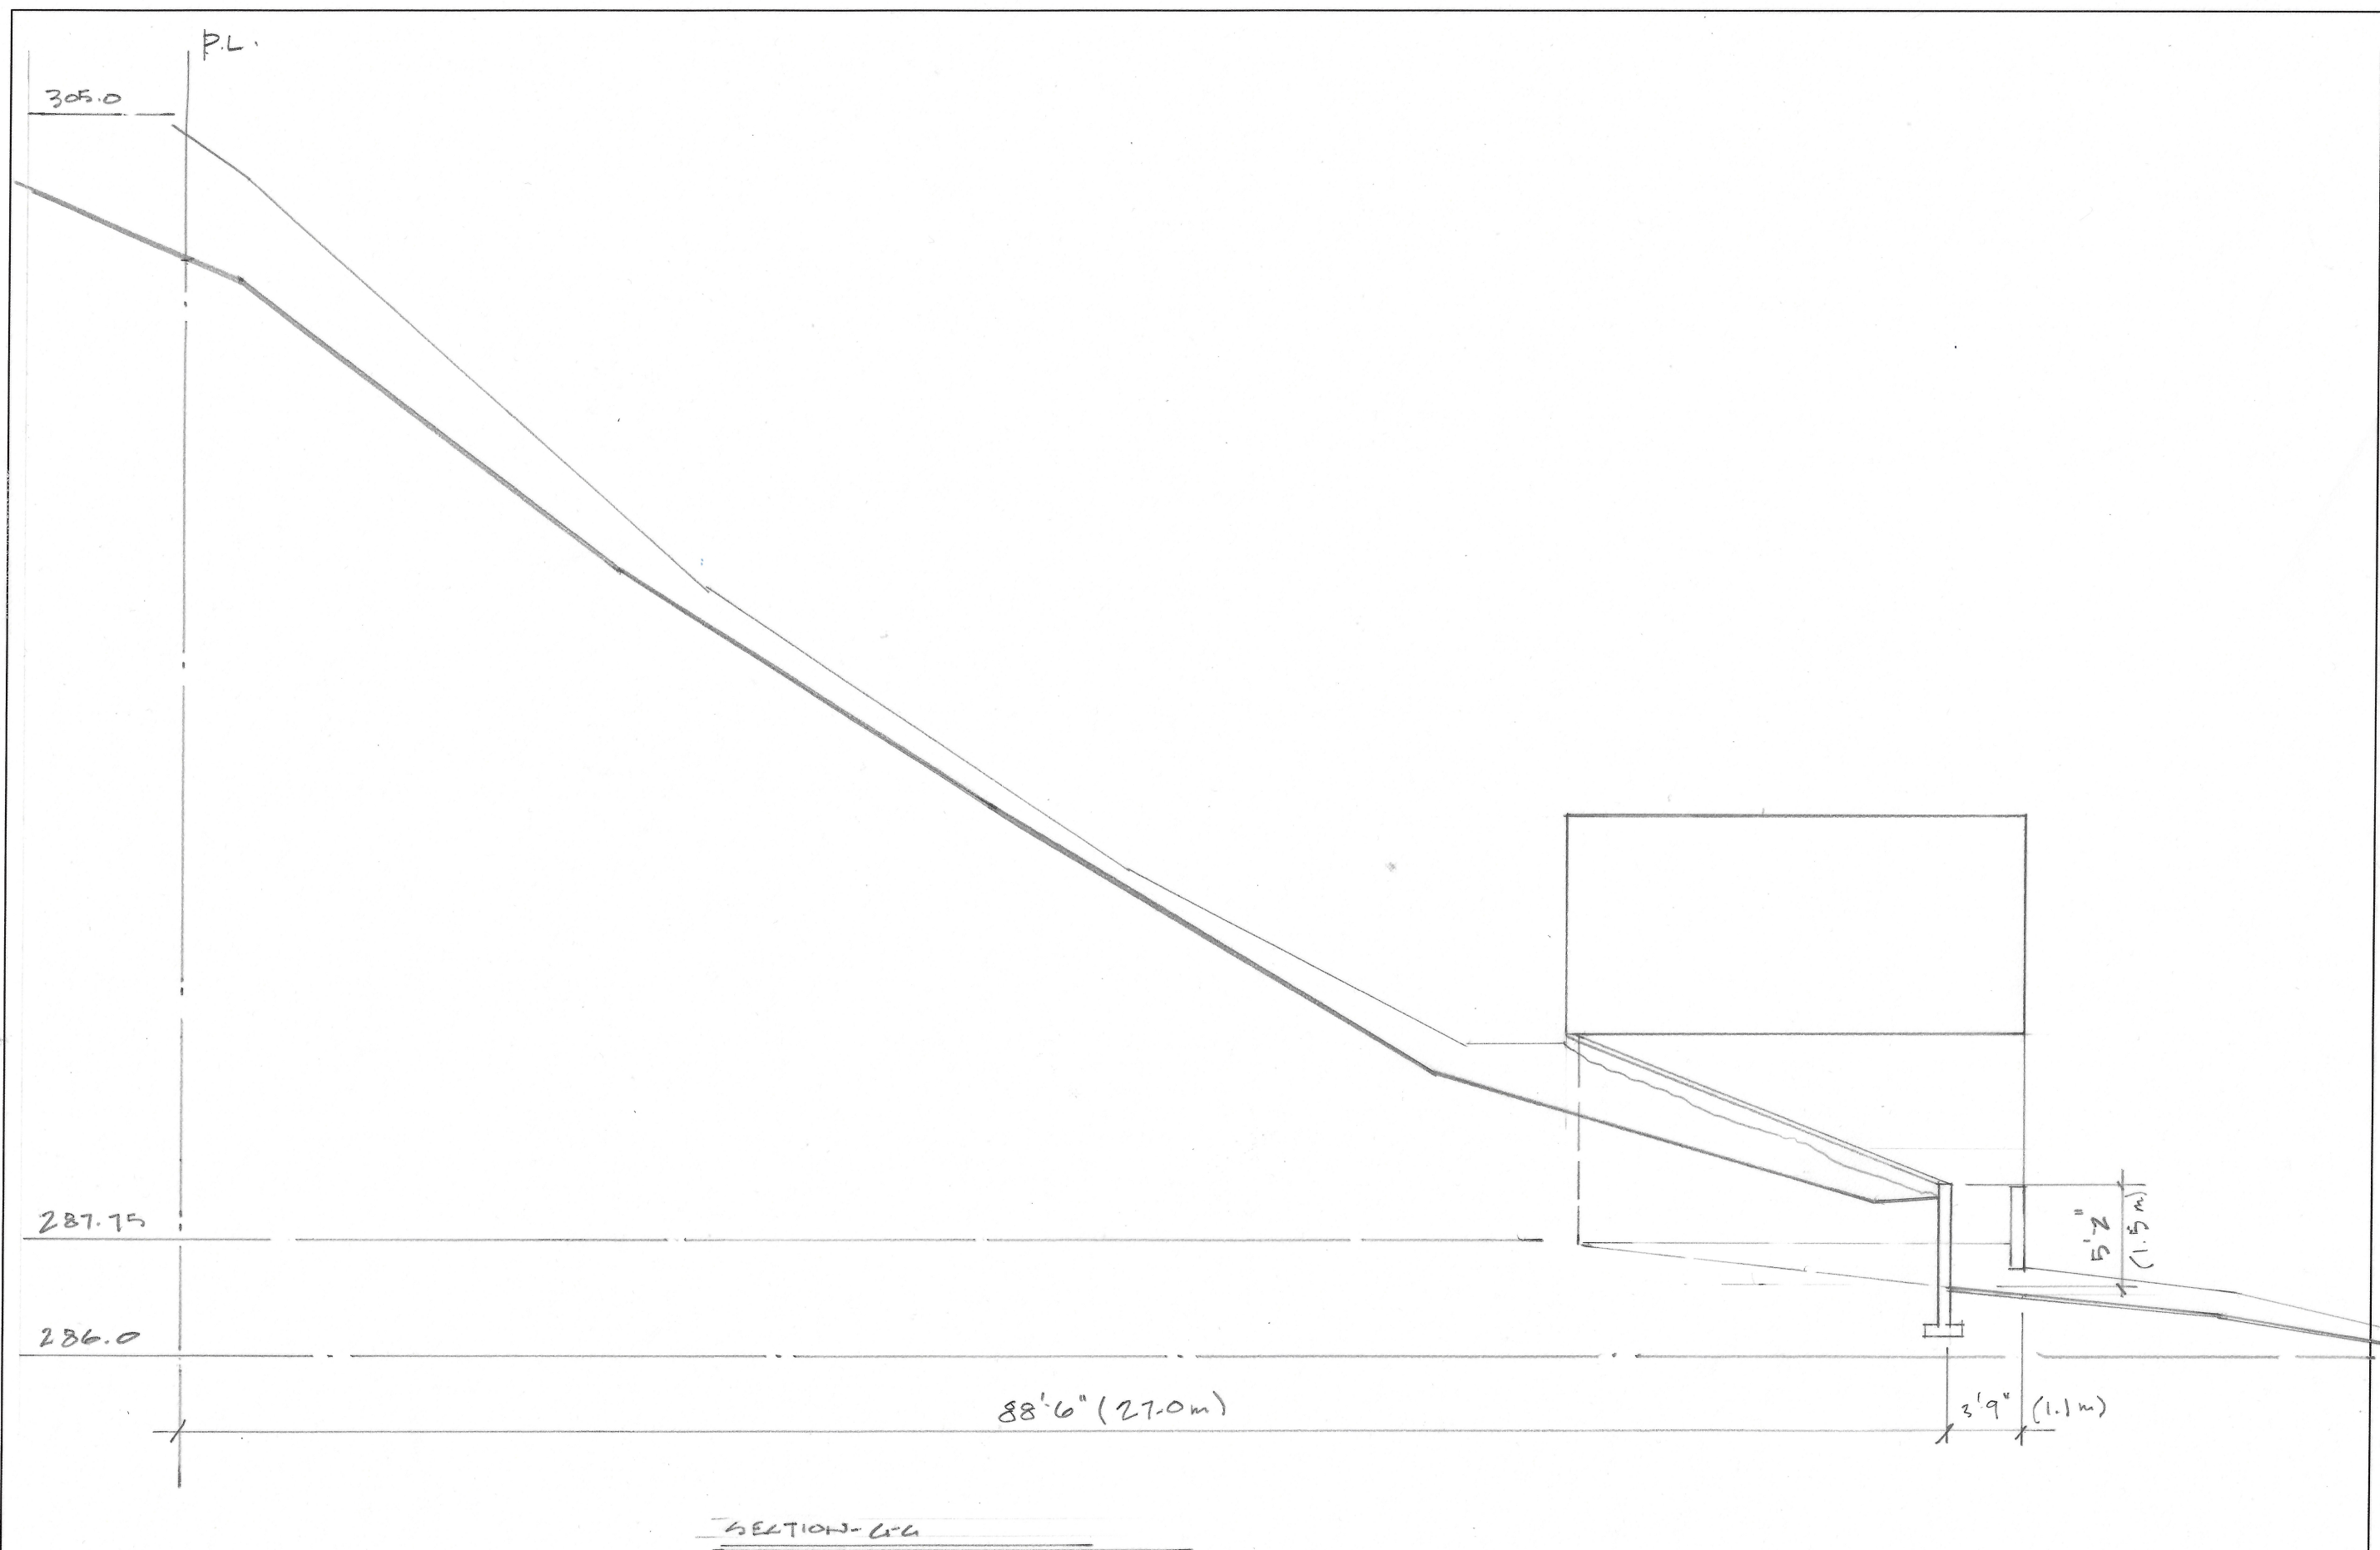

SECTION C-C

SECTION C-C

DUNCAN RESIDENCE

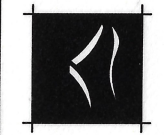

**NORMAN
GODDARD**
architecture + design

Suite 209 - 212 Main Street, Penticton, BC V2A 5B1 250.770.1104

Scale: 1/8"

Date: JUNE 25

© COPYRIGHT

This drawing and design are copyrighted and considered intellectual property of Norman Goddard Architecture. No part of this drawing may be reproduced without written permission from the architect.

