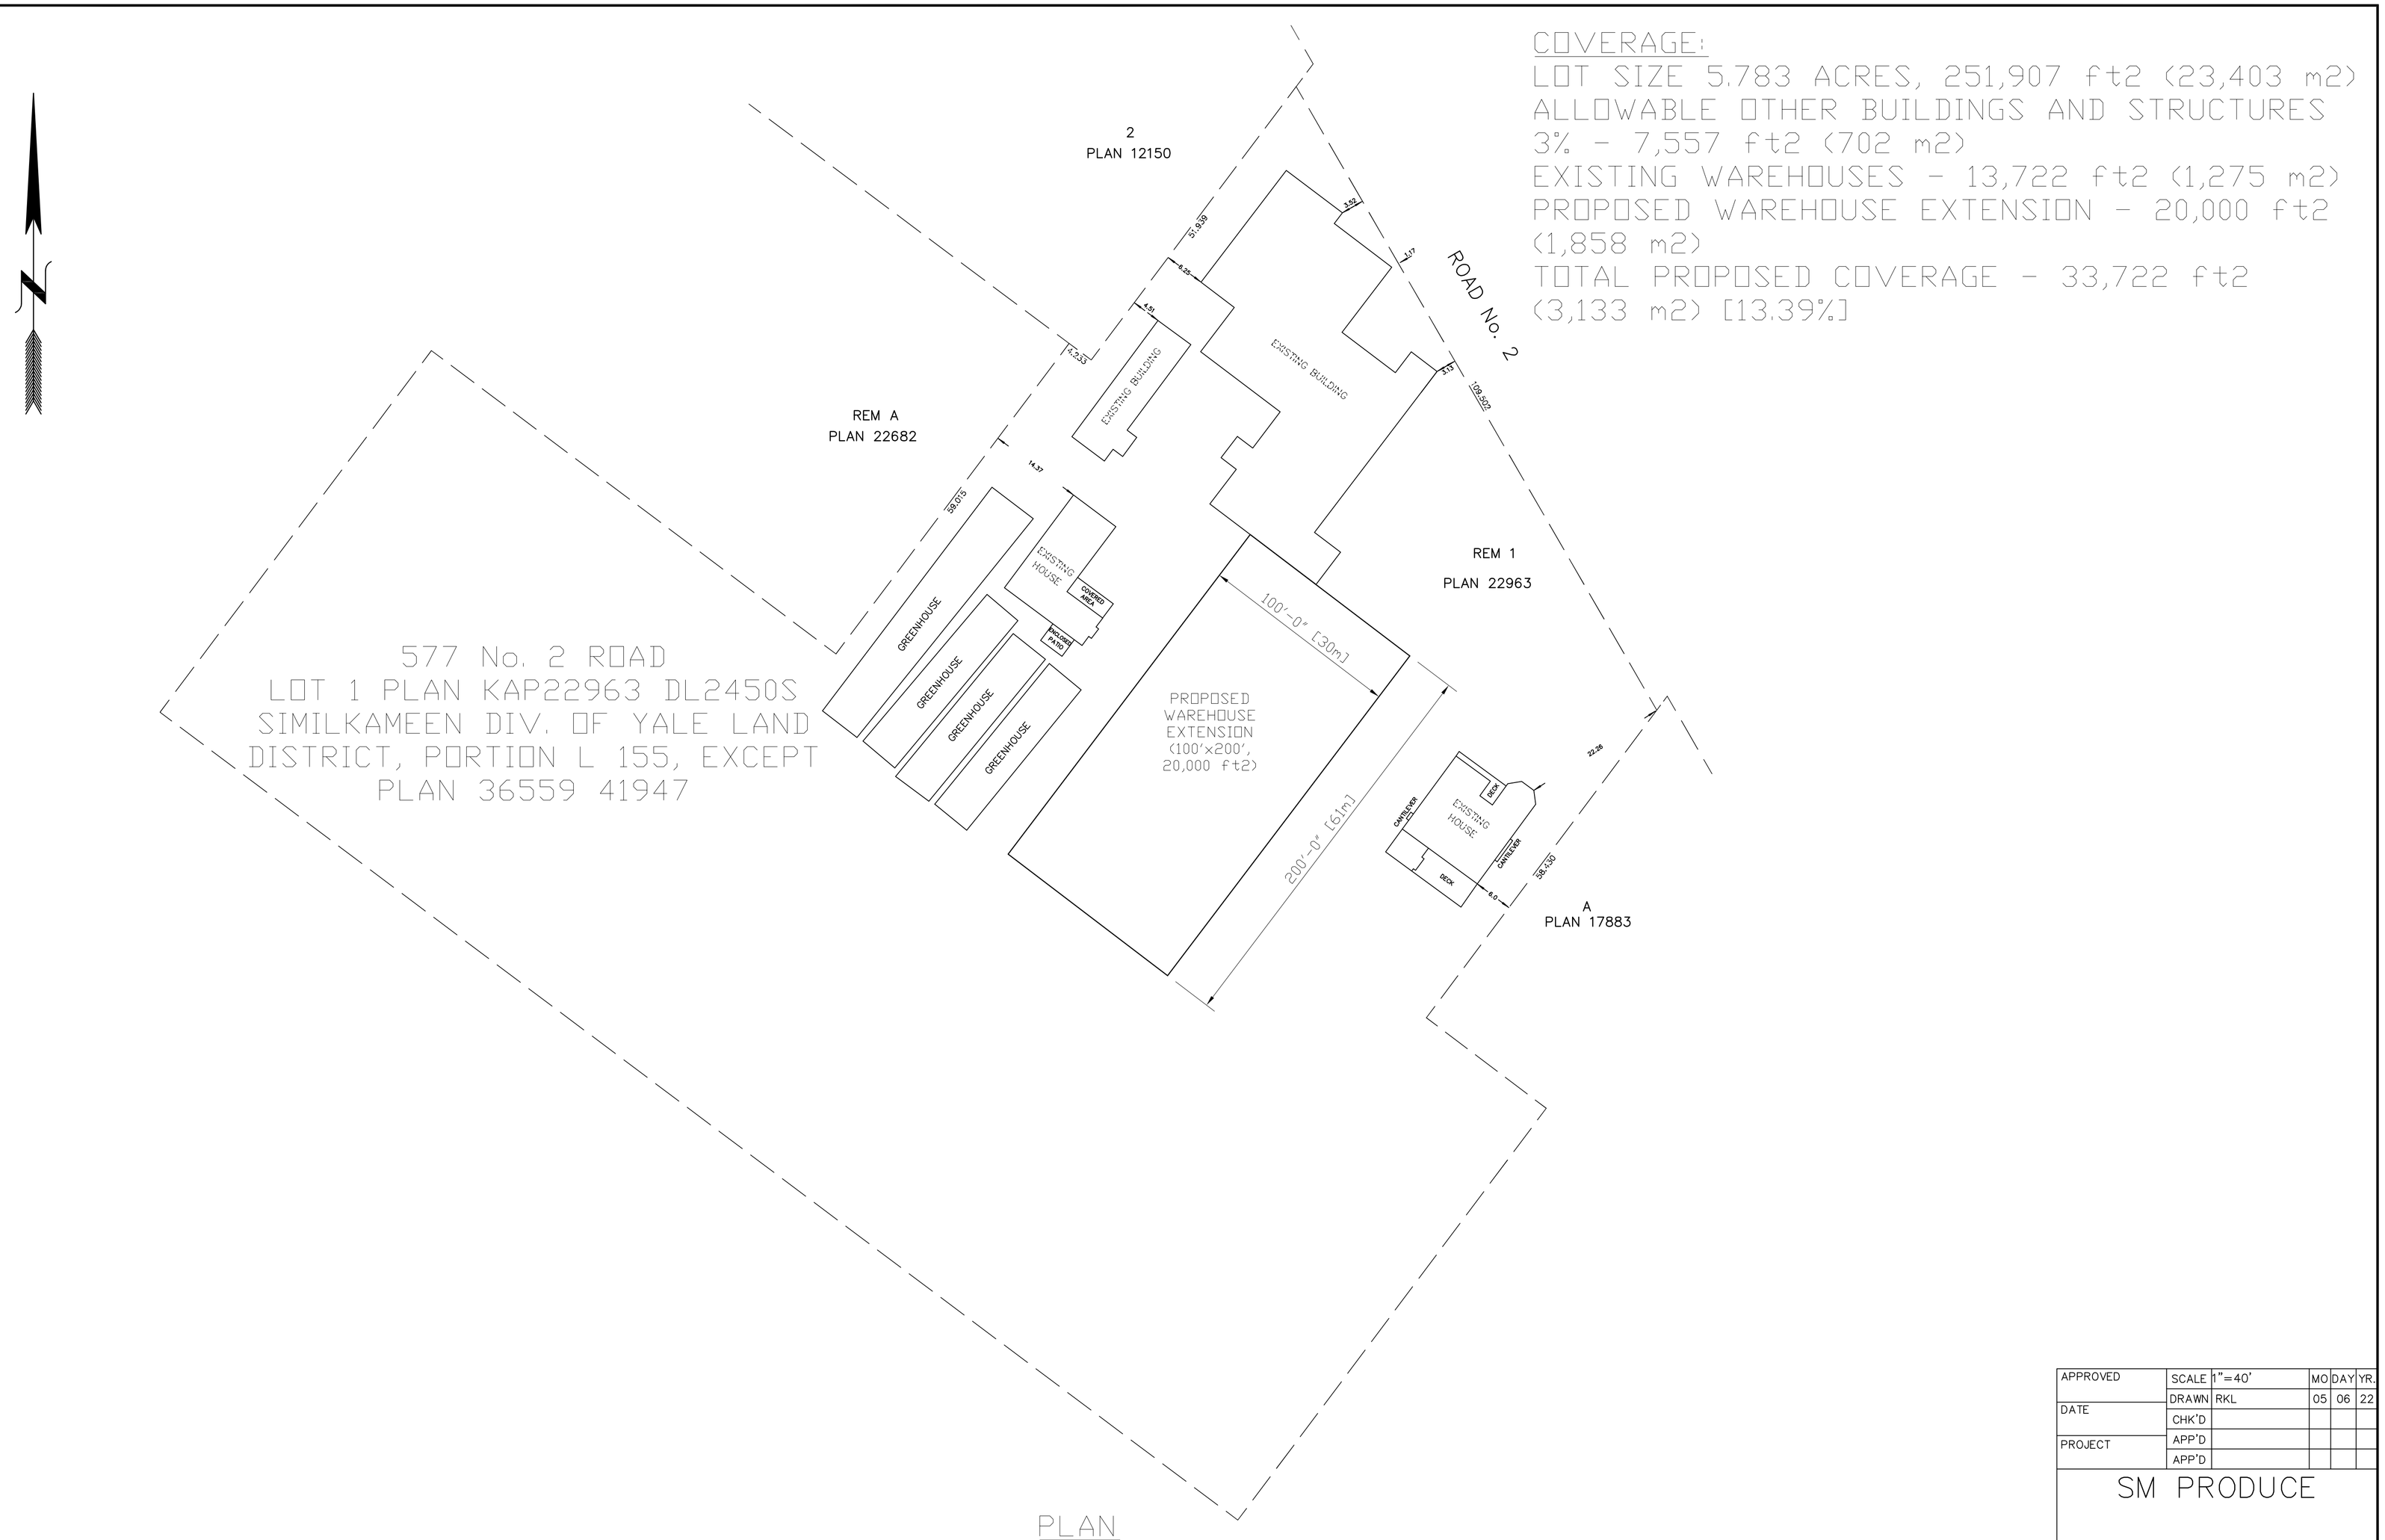

COVERAGE:
LOT SIZE 5.783 ACRES, 251,907 ft2 (23,403 m2)
ALLOWABLE OTHER BUILDINGS AND STRUCTURES
3% - 7,557 ft2 (702 m2)
EXISTING WAREHOUSES - 13,722 ft2 (1,275 m2)
PROPOSED WAREHOUSE EXTENSION - 20,000 ft2 (1,858 m2)
TOTAL PROPOSED COVERAGE - 33,722 ft2 (3,133 m2) [13.39%]

PLAN

REV	DATE	BY	APP'D	DESCRIPTION OF REVISION
A	MAY 10/22	RKL	RKL	REVIEW

Pentagon Engineering Ltd.
142 Penrose Court
Penticton, BC, V2A 9B6
Phone: (250) 809-9933
e-mail: p-eng@outlook.com

APPROVED	SCALE	1"=40'	MO	DAY	YR.
DATE	DRAWN	RKL	05	06	22
	CHK'D				
PROJECT	APP'D				
	APP'D				

SM PRODUCE

WAREHOUSE EXTENSION
577 No. 2 ROAD, OLIVER, BC
SITE PLAN

DRAWING NUMBER PE-2022-650 REV A