SITE PLAN OF LOT 1, DL 2710, SDYD, PLAN KAP52917

SCALE : 1: 1500

0 10 20 40 60 80 100m

(ALL DIMENSIONS ARE IN METRES)

CIVIC ADDRESS:
2131 BEAVERDELL ROAD, PENTICTON, BC

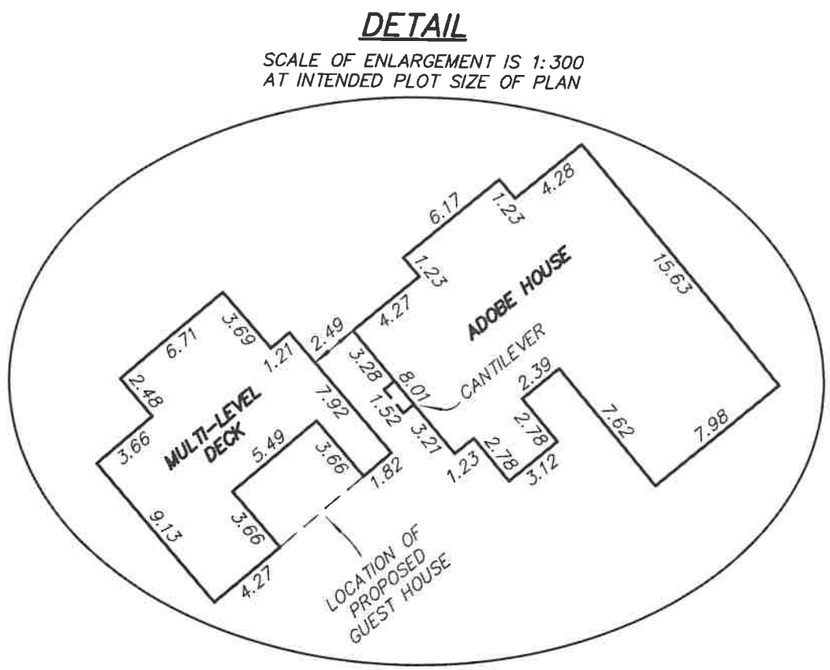

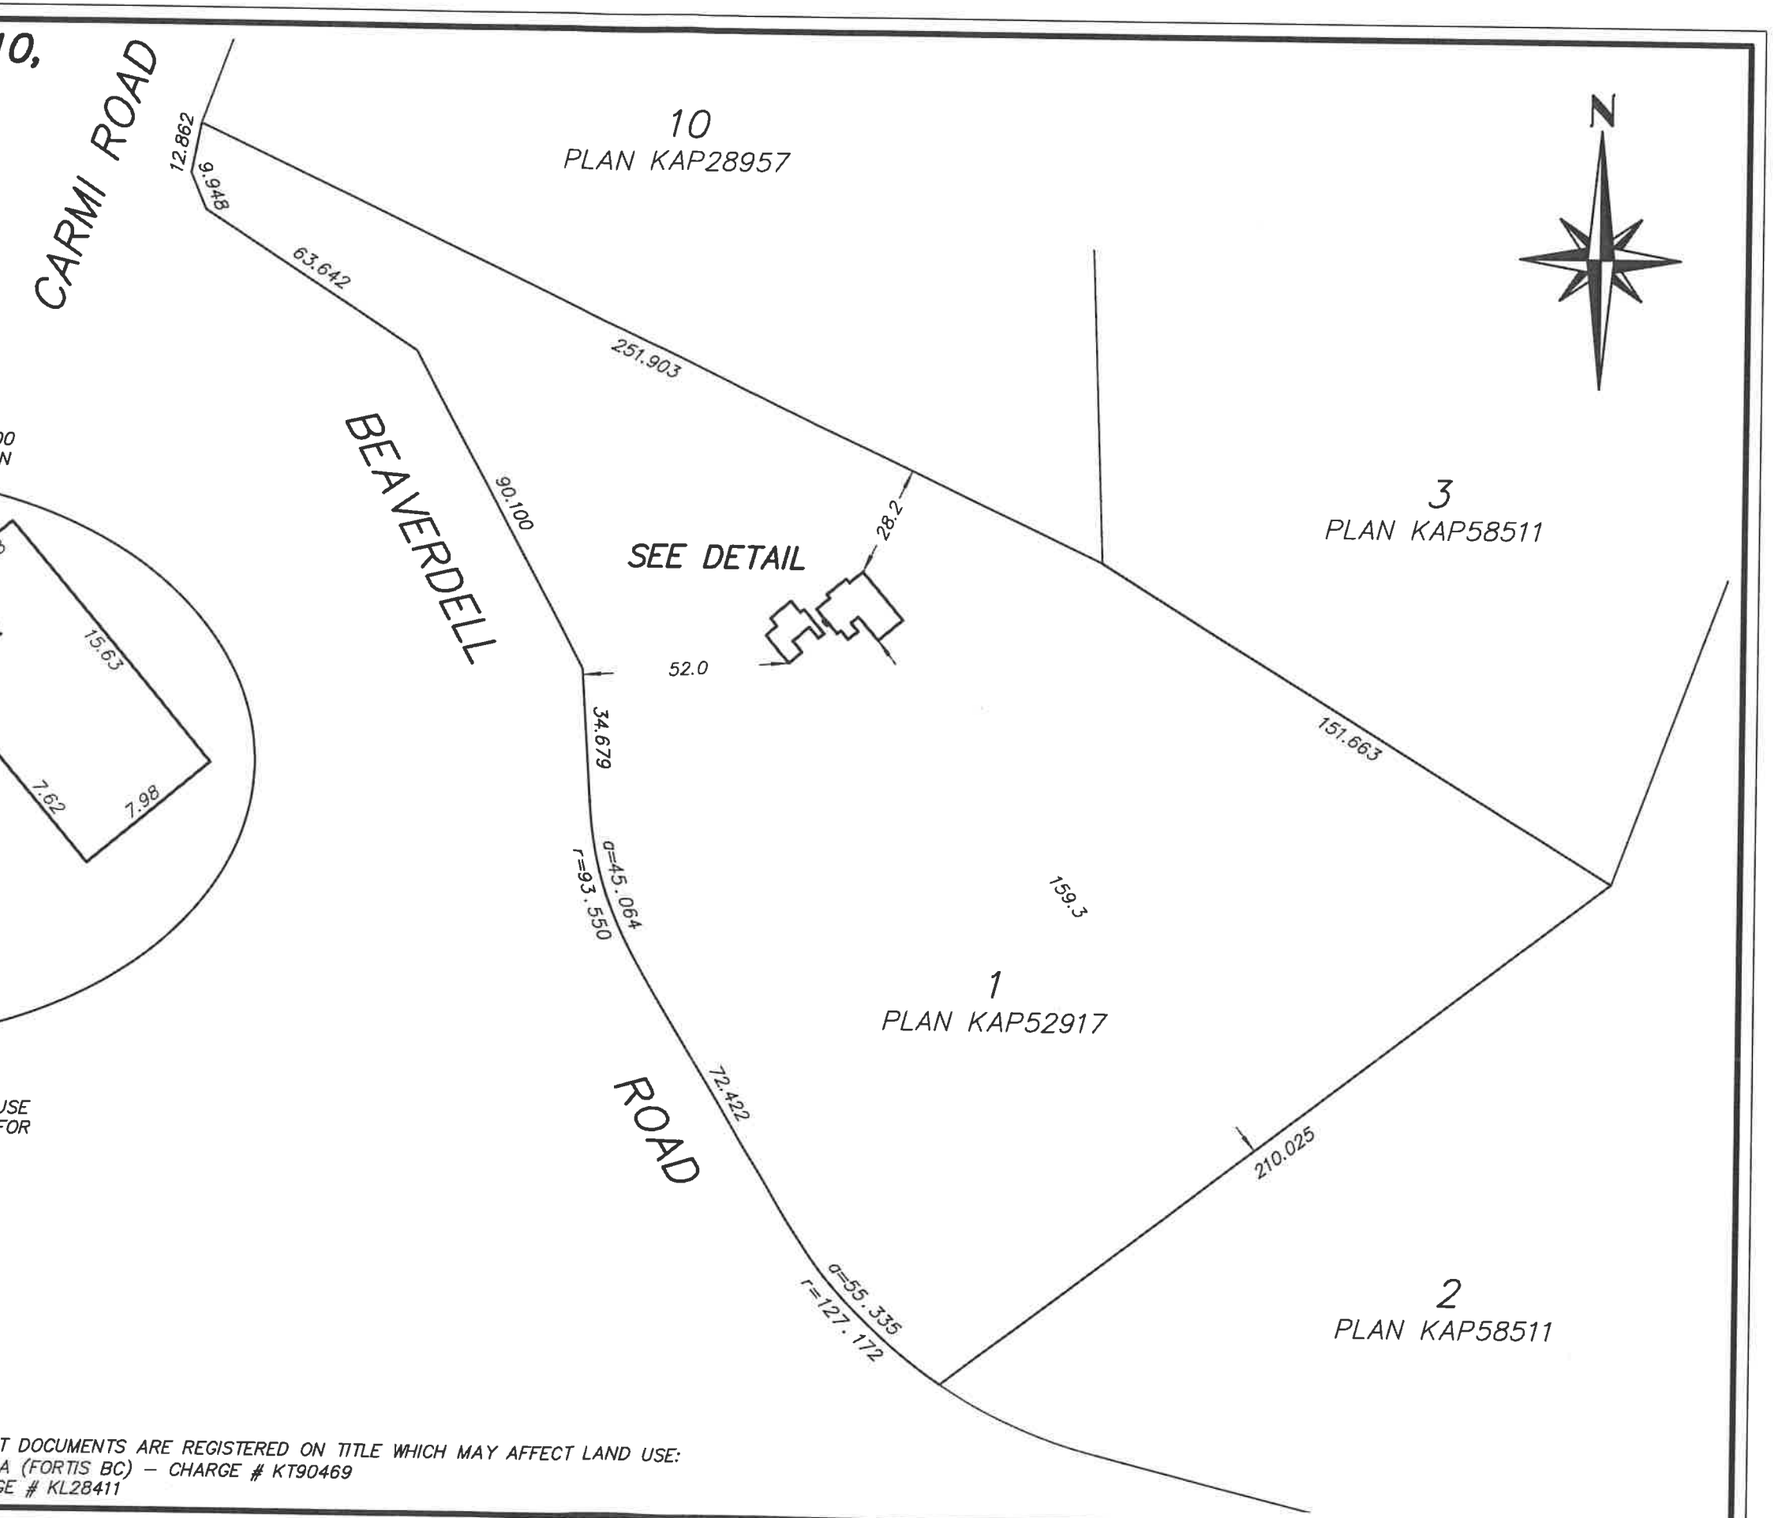

THIS PLAN IS PREPARED SOLELY FOR A LIMITED CONTRACTUAL USE BETWEEN ALLTERRA AND OUR CLIENT. IT IS NOT TO BE USED FOR THE LOCATION OF PROPERTY LINES. WE ACCEPT NO RESPONSIBILITY FOR ANY UNAUTHORIZED USE. PROPERTY DIMENSIONS ARE ACCORDING TO LAND TITLE OFFICE RECORDS.

CLIENT: BEAUX HOME & DESIGN

SITE PLAN PREPARED ON AUGUST 1, 2023.

ALLTERRA
LAND SURVEYING LTD.
264 WESTMINSTER AVENUE W.
PENTICTON B.C.
V2A 1J9
TEL: 250-492-5903
WWW.ALLTERRASURVEY.CA
OUR FILE NO. 200714-0_SITE.DWG

NOTE: BLANKET DOCUMENTS ARE REGISTERED ON TITLE WHICH MAY AFFECT LAND USE:
SRW – AQUILA (FORTIS BC) – CHARGE # KT90469
SBS – CHARGE # KL28411