PROPOSED SUBDIVISION OF PART OF DL 229, AND DL 1195, YDYD, EXCEPT THOSE PORTIONS THEREOF INCLUDED WITHIN THE BOUNDARIES OF DISTRICT LOTS 901 AND 627.

0 30 90 150

The intended plot size of this plan is 432mm in width by 560mm in height (C-size) when plotted at a scale of 1:1500 METRIC.

PID: 009-919-708 & 009-919-651
CLIENT: PASSAYTON DEVELOPMENTS

Lot dimensions shown are derived from Land Title Office records.

This document shall not be used to define property lines or corners.

Scale 1:1500 Metric. Distances shown are in metres and decimals thereof.

Notes:
- This drawing is not based upon field survey.
- Although gazetted, Plan H253 has not been Form 12'd and removed from the title.
- Unregistered interests have not been included or considered.
- A comprehensive legal survey will show distances along boundaries and areas that differ from those shown.
- The location of the Similkameen River on this plan was traced from Plan H253 and will differ in terms of location and width upon completion of a comprehensive legal suvey.

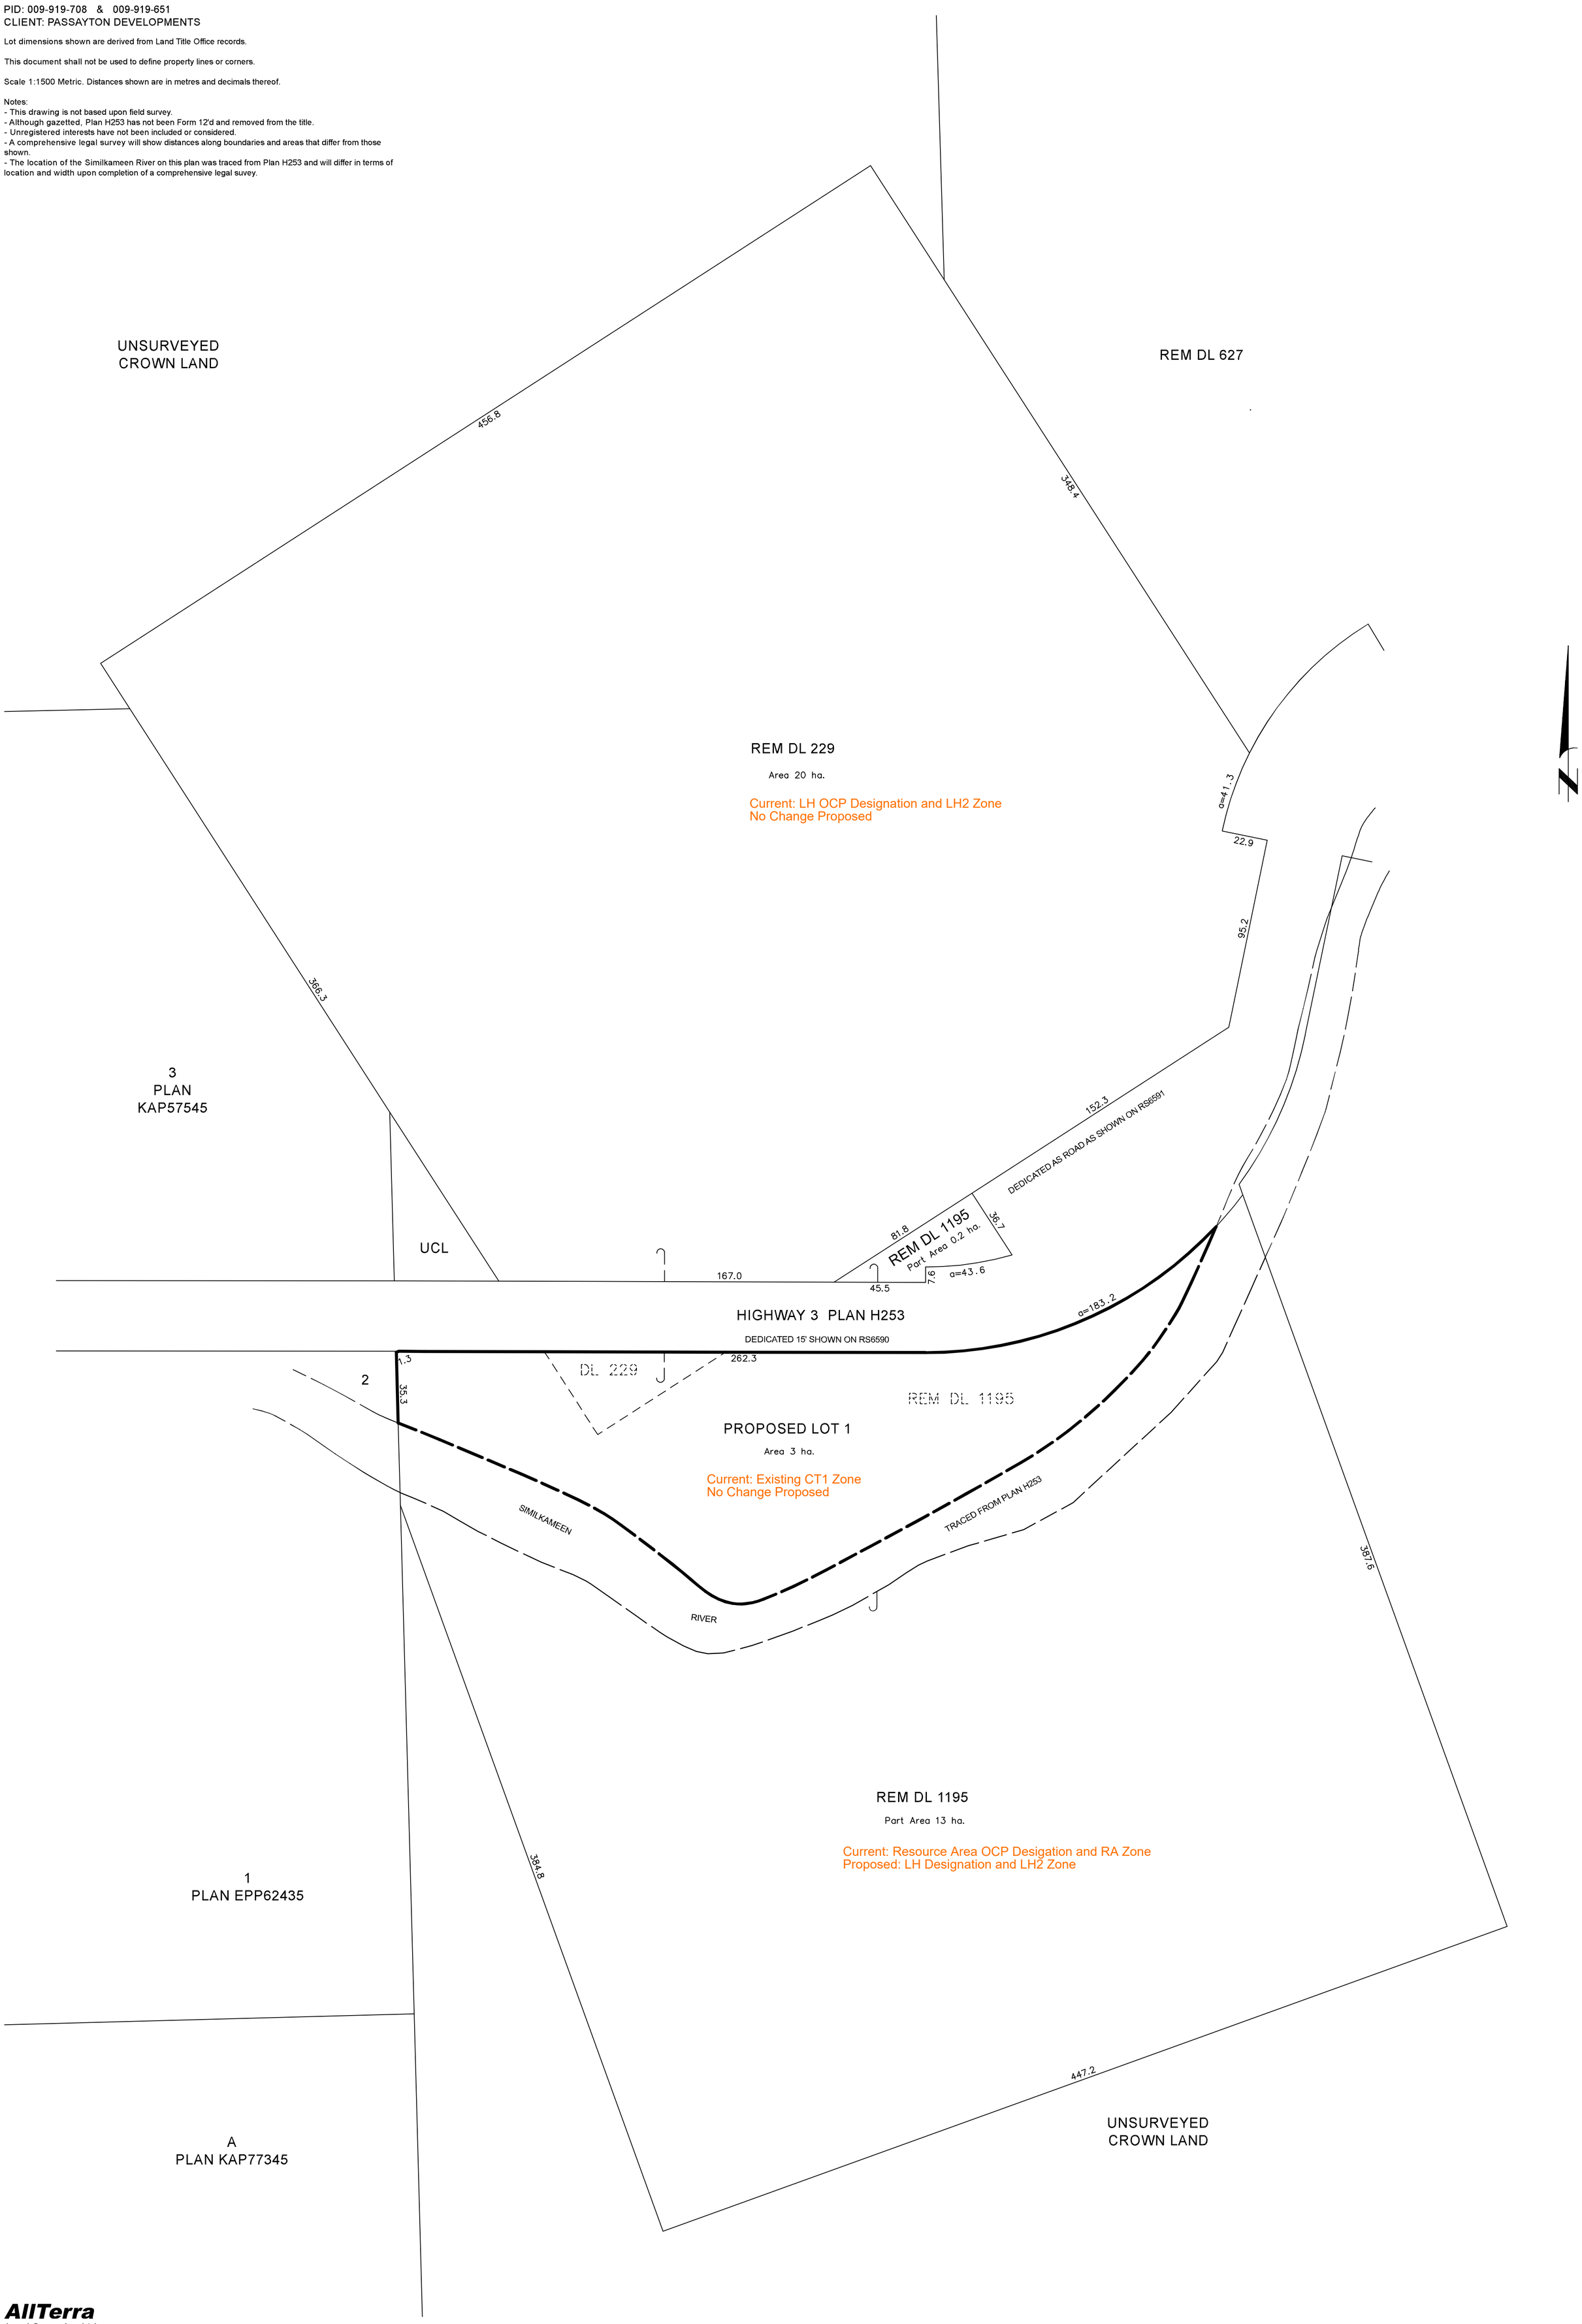

AllTerra
Land Surveying Ltd.
www.AllTerraSurvey.ca
Ph: 250.762.0122 File: 122030-SD
August 23, 2022.